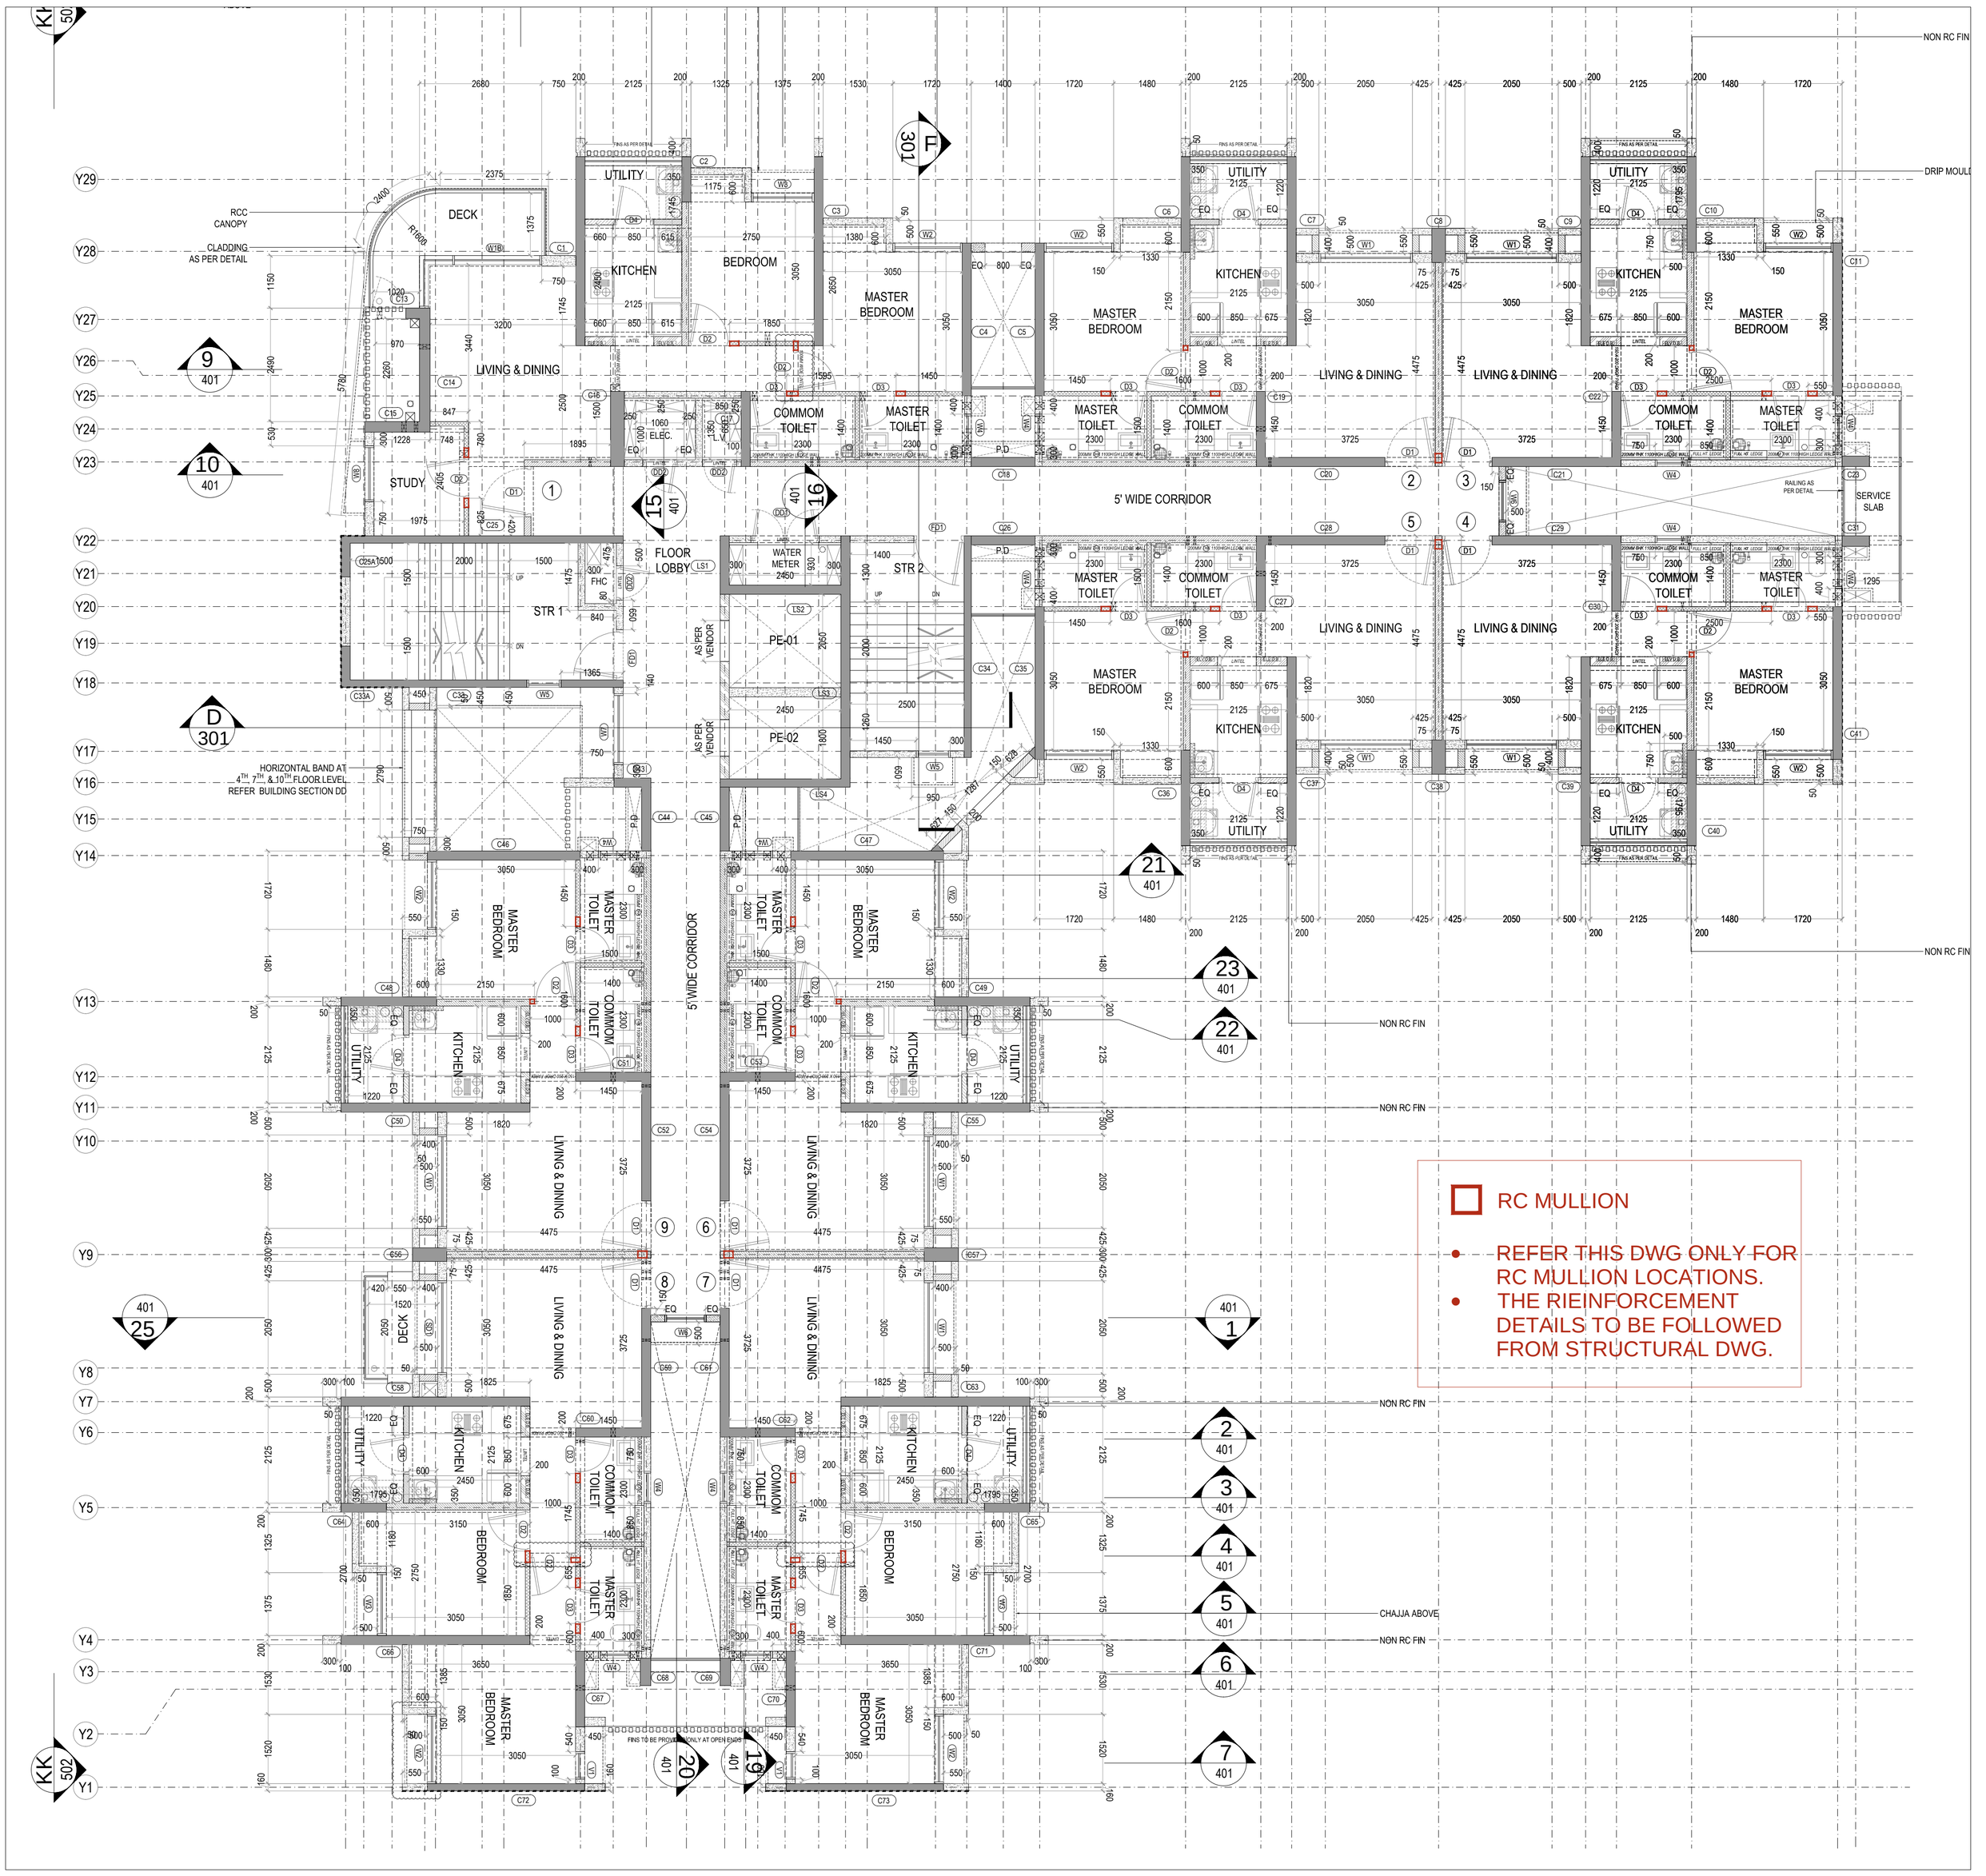


PROJECT TITLE	PROJ.NO.	DRAWING TITLE	DWG.NO.	DRAWN	SCALE	DATE
LODHA PALAVA, LAKEFRONT		FLOREA 'C' RC MULLION LOCATION				11-10-19
DRAWING STAGE	REV.NO.	(SIMILIAR CONDITIONS APPLICABLE FOR ALL LEVELS)		KAPADIA ASSOCIATES architecture • urban design		
SKETCH	R0			132-114 Peninsula Centre,Dr. S.S. Rao Road, Off Ambedkar Road,Parel East, Mumbai 400012	Tel : 91-22-6660 2838 / 39 Fax : 91-22-6660 2844 E-mail : kap1@kapf.in Website : www.kapf.in	