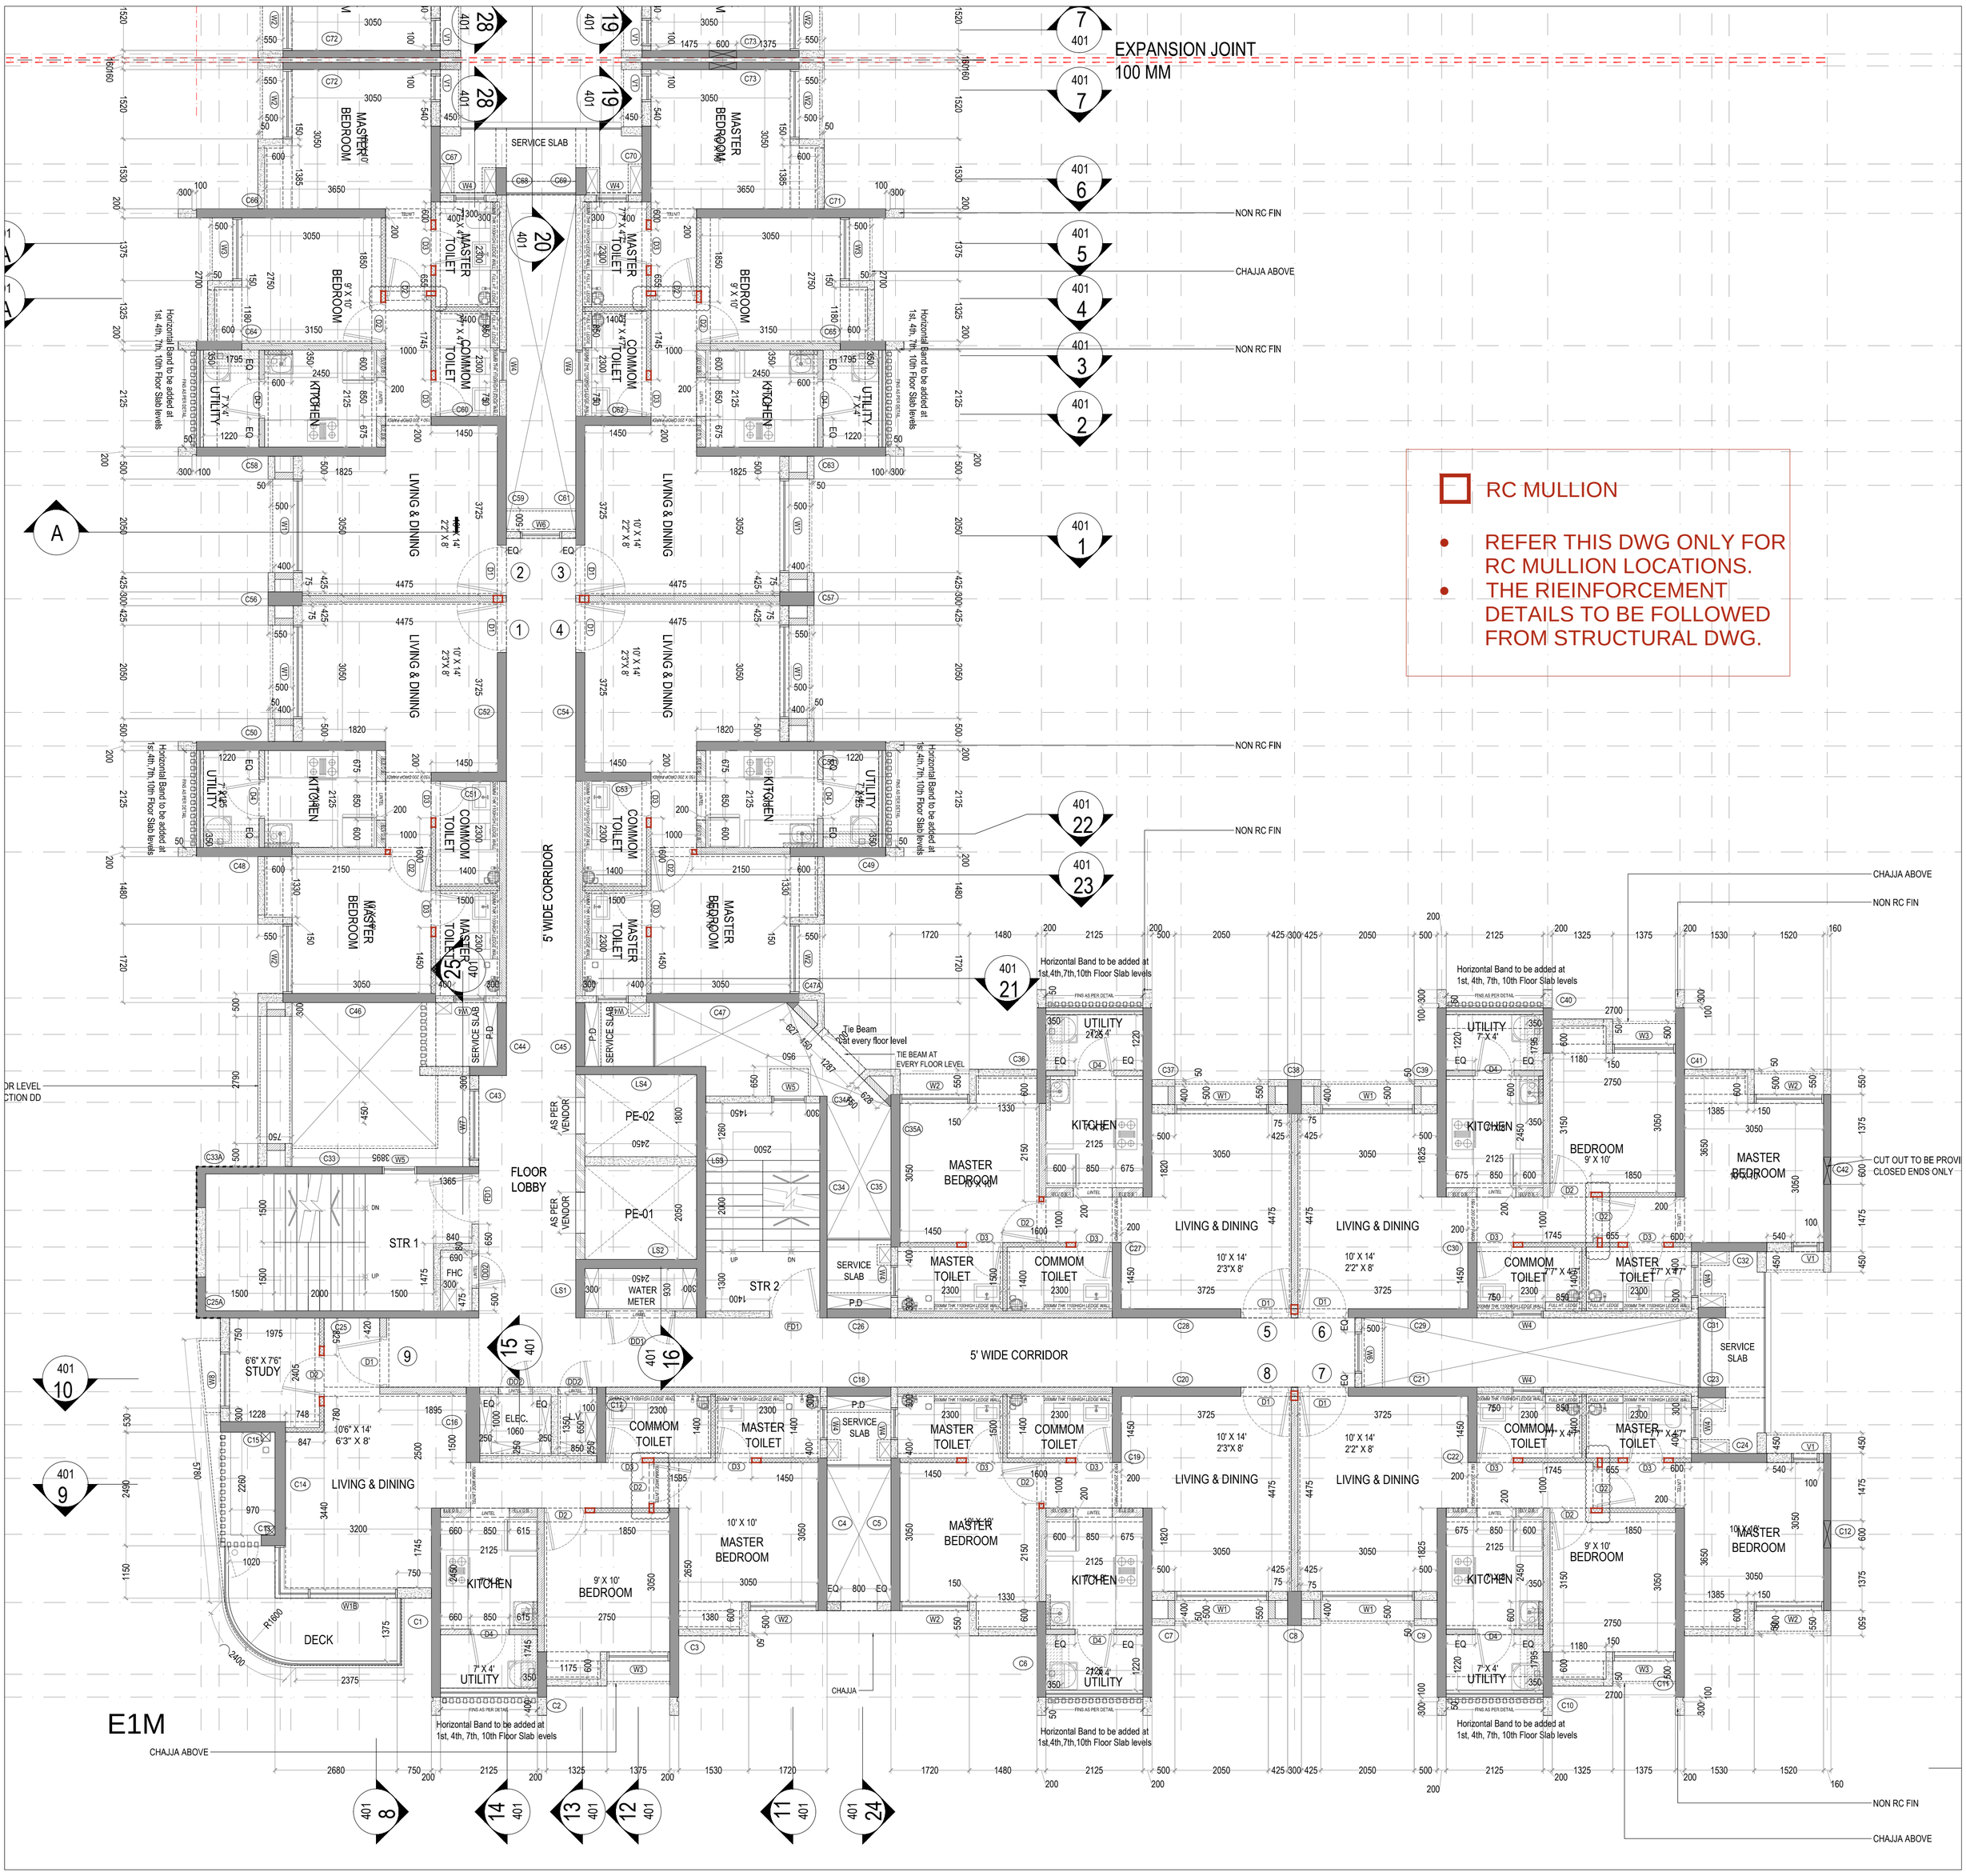



| PROJECT TITLE | PROJ.NO. | DRAWING TITLE | DWG.NO. | DRAWN | SCALE | DATE |
|---|---|---|---|---|---|---|
| LODHA PALAVA, LAKEFRONT | | FLOREA 'D' RC MULLION LOCATION | | | | 11-10-19 |
| DRAWING STAGE | REV.NO. | (SIMILIAR CONDITIONS APPLICABLE FOR ALL LEVELS) | | KAPADIA ASSOCIATES | | |
| SKETCH | R0 | | | architecture • urban design | | |


112-114 Peninsula Centre,Dr. S.S. Rao Road, Off Ambedkar Road,Parel East, Mumbai 400012
Tel : 91-22-6660 2838 7 39
Fax : 91-22-6660 2844
E-mail : kap1@kapl.in
Website : www.kapl.in