

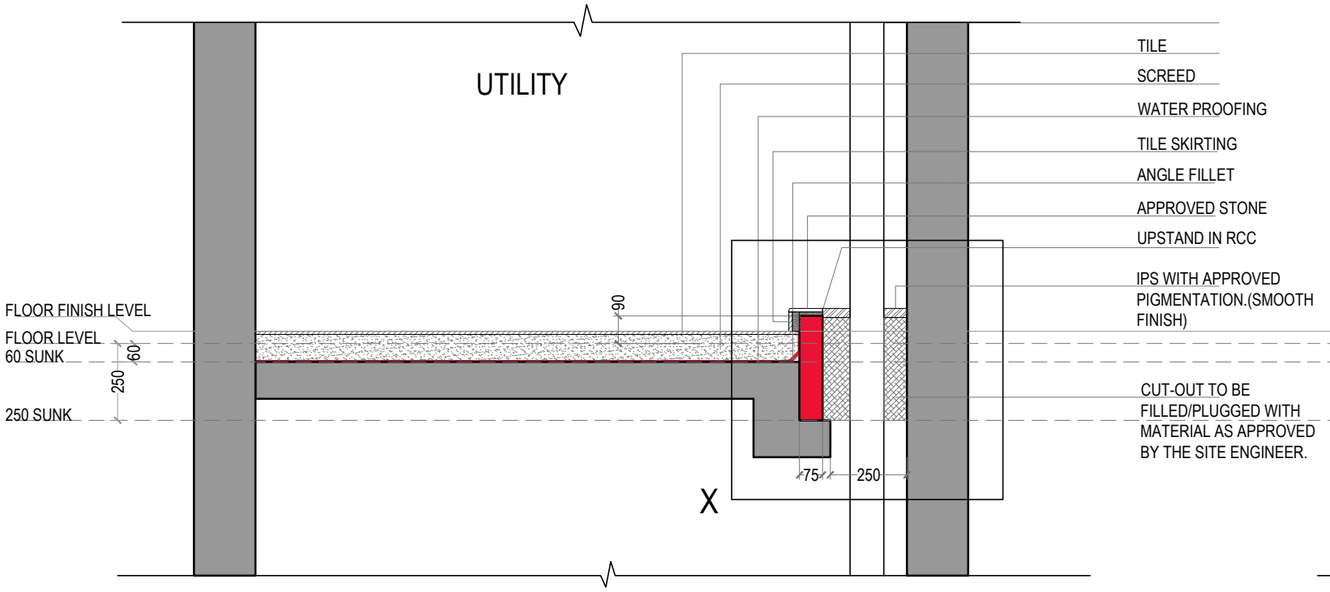



SECTION AA

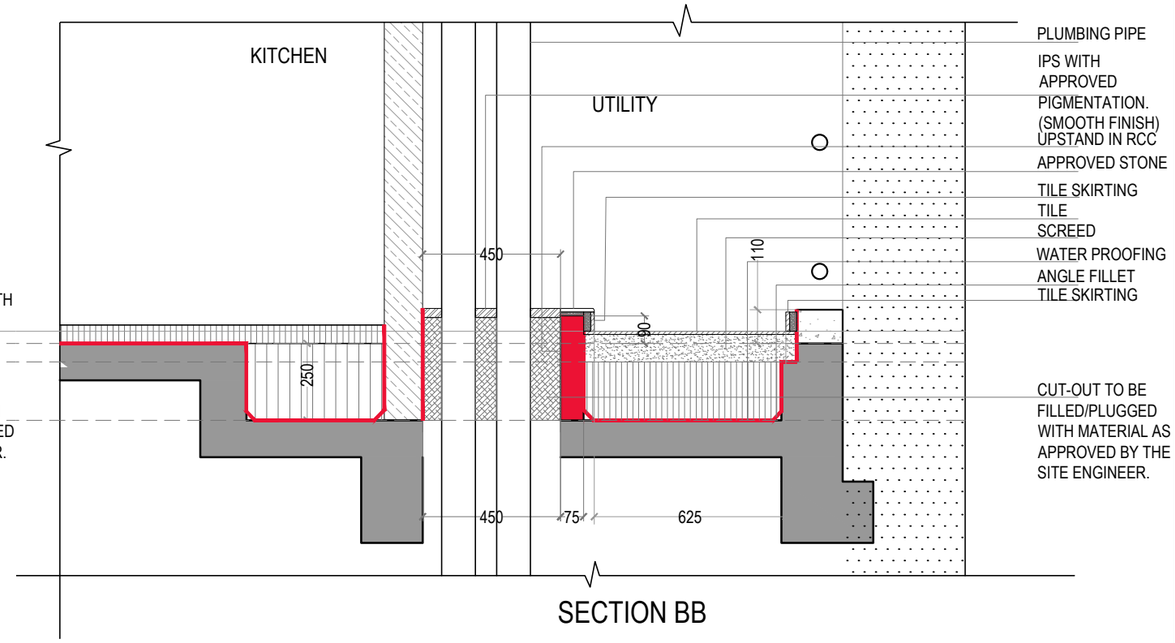

SECTION BB

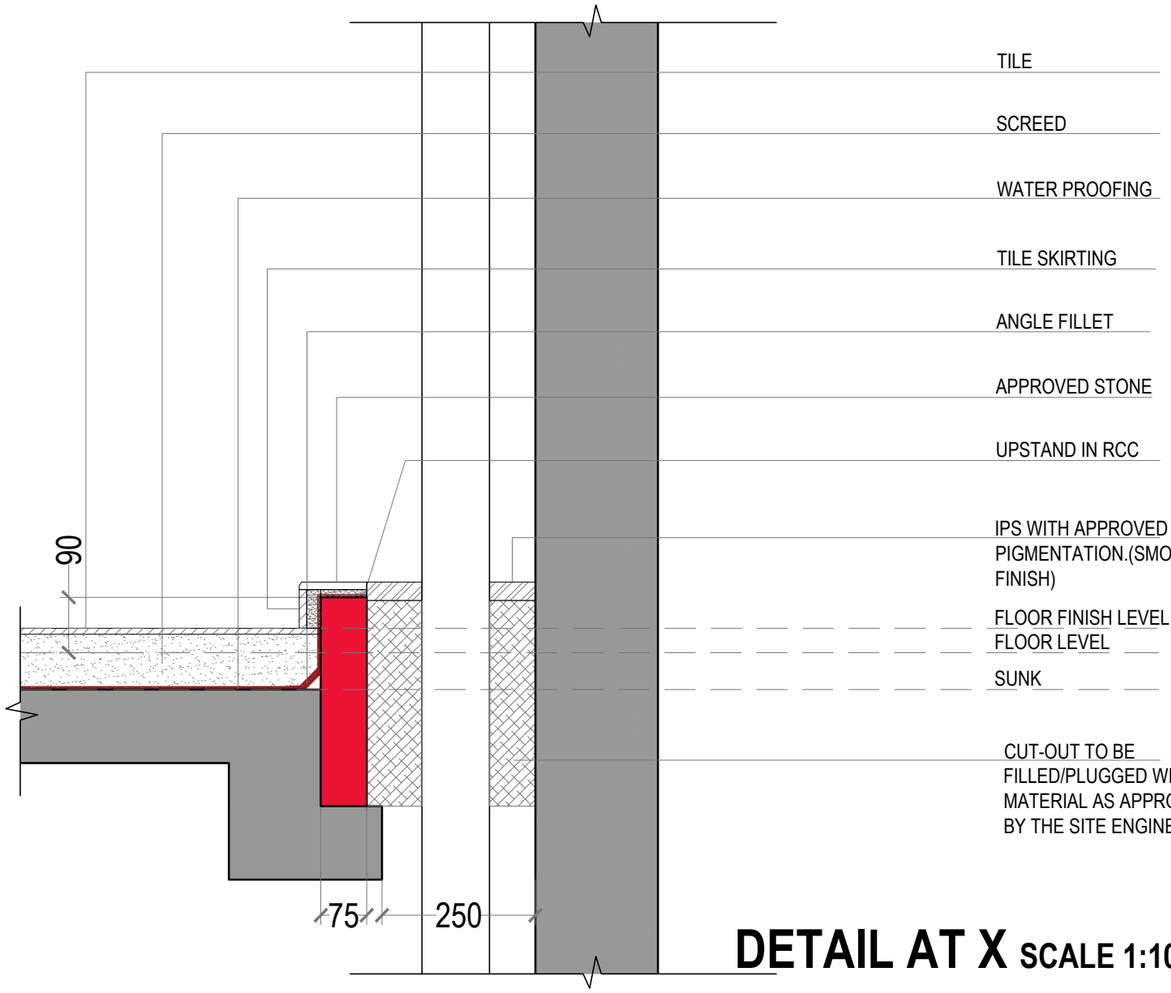

DETAIL AT X SCALE 1:10

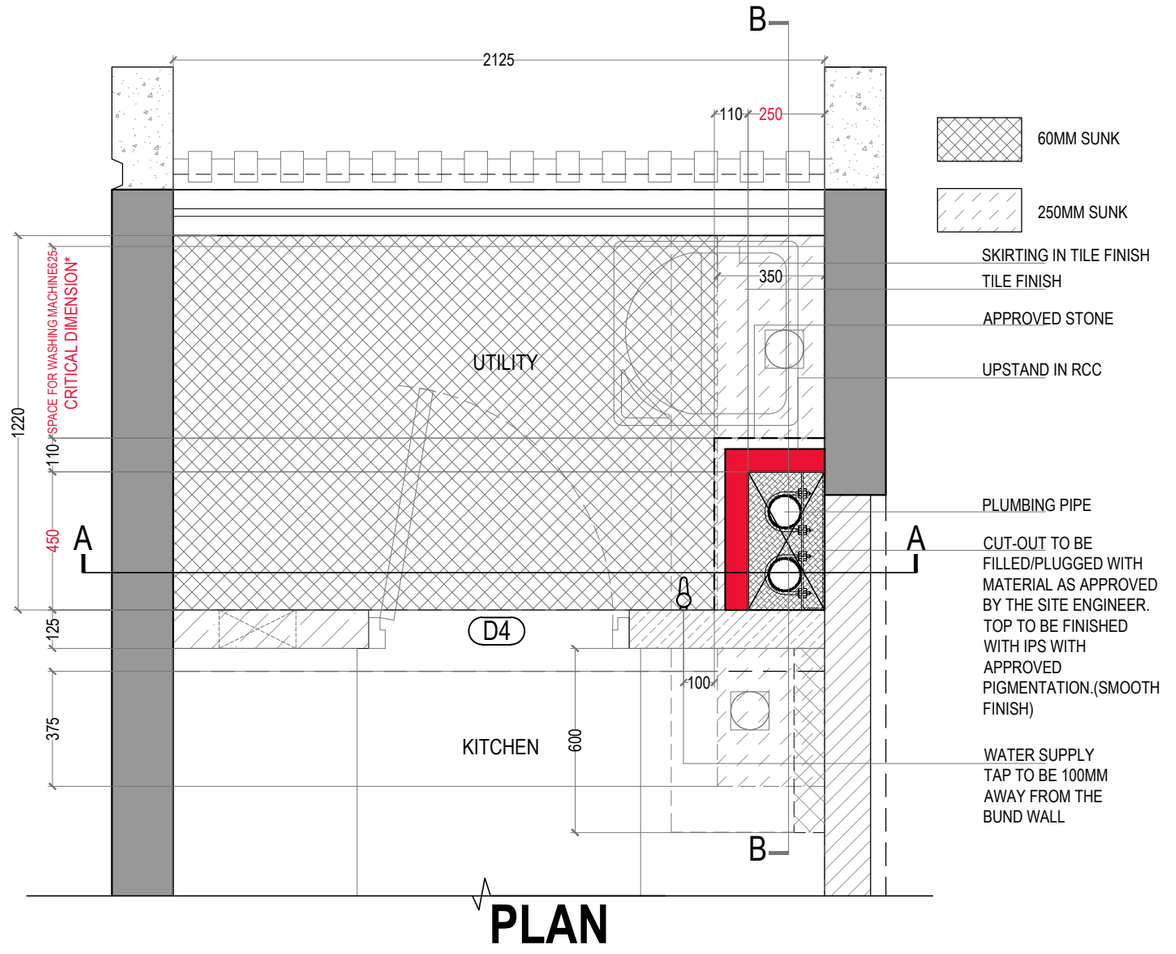

PLAN

PROJECT TITLE	PROJ.NO.	DRAWING TITLE	DWG.NO.	DRAWN	SCALE	DATE
LAKEFRONT SECTOR 4 (FLOREA & OLIVIA)	**L6513**	**UTILITY AREA DETAIL FOR CUT OUT & UPSTAND** (FLOREA & OLIVIA)	SK-01	GK	1:20	01-11-19
DRAWING STAGE	REV.NO.			**NOTE:**		
VFC	**R0**			**A CUT OUT OF 250X450 TO BE DONE INSTEAD OF 2 SLEEVES**		