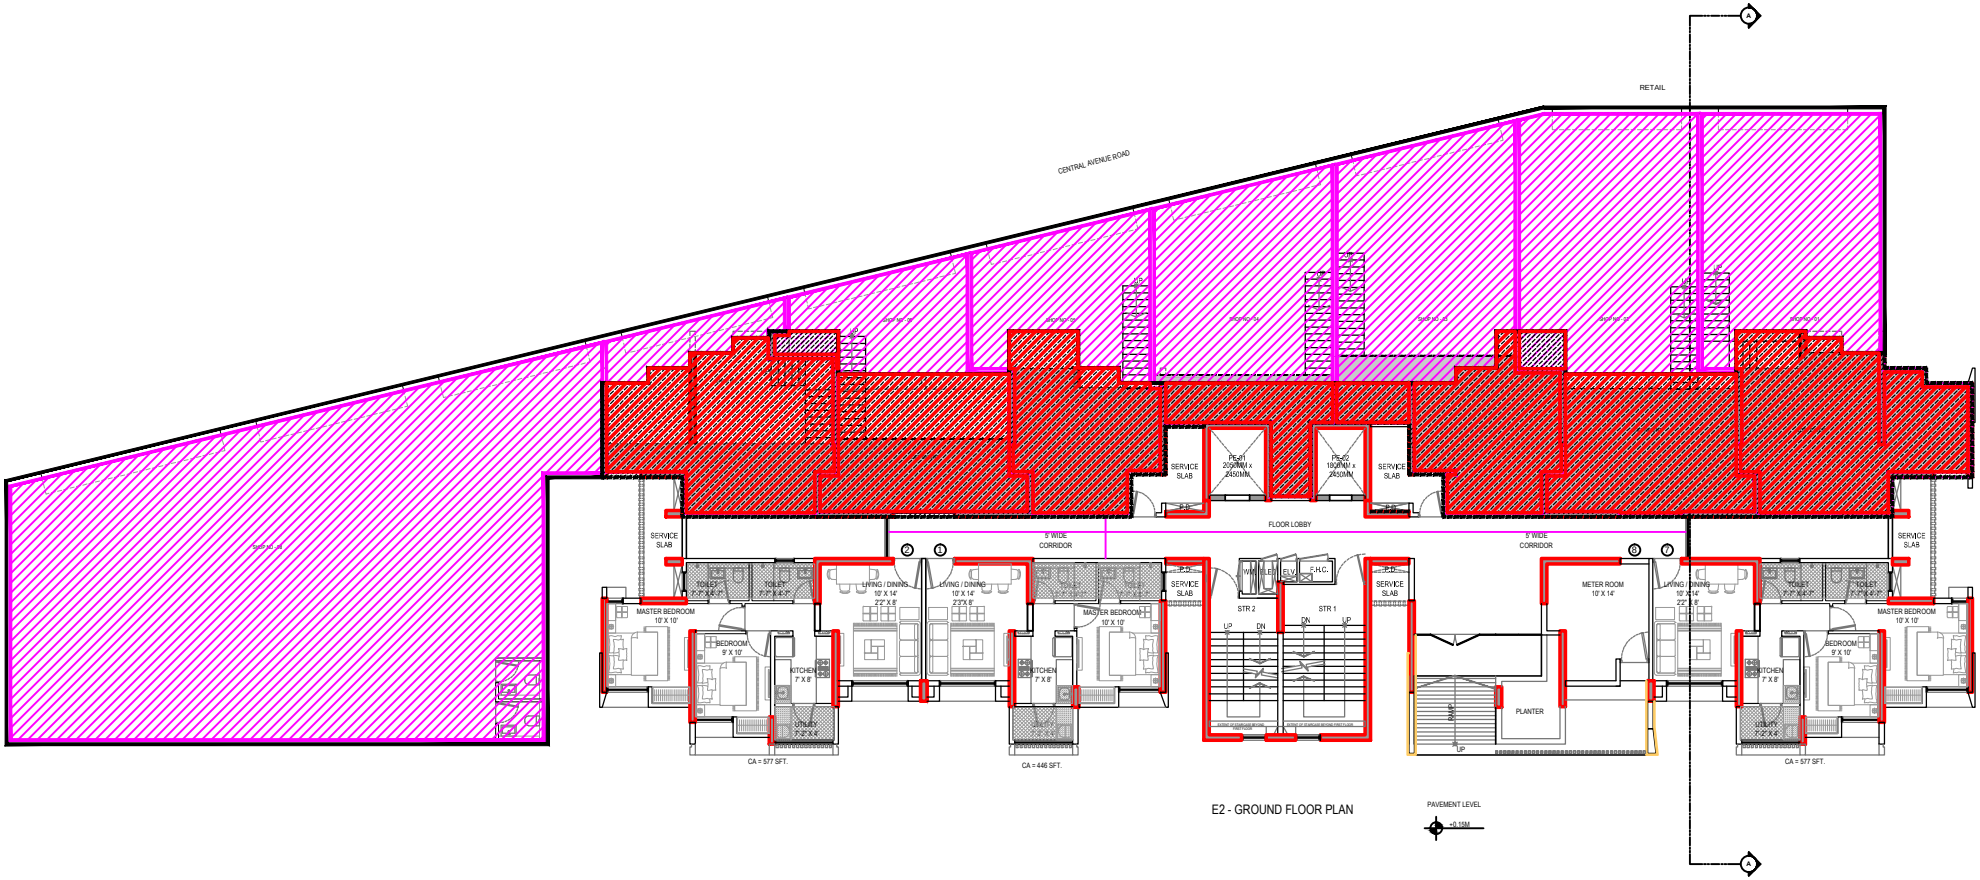


E2 - GROUND FLOOR PLAN

PAVEMENT LEVEL