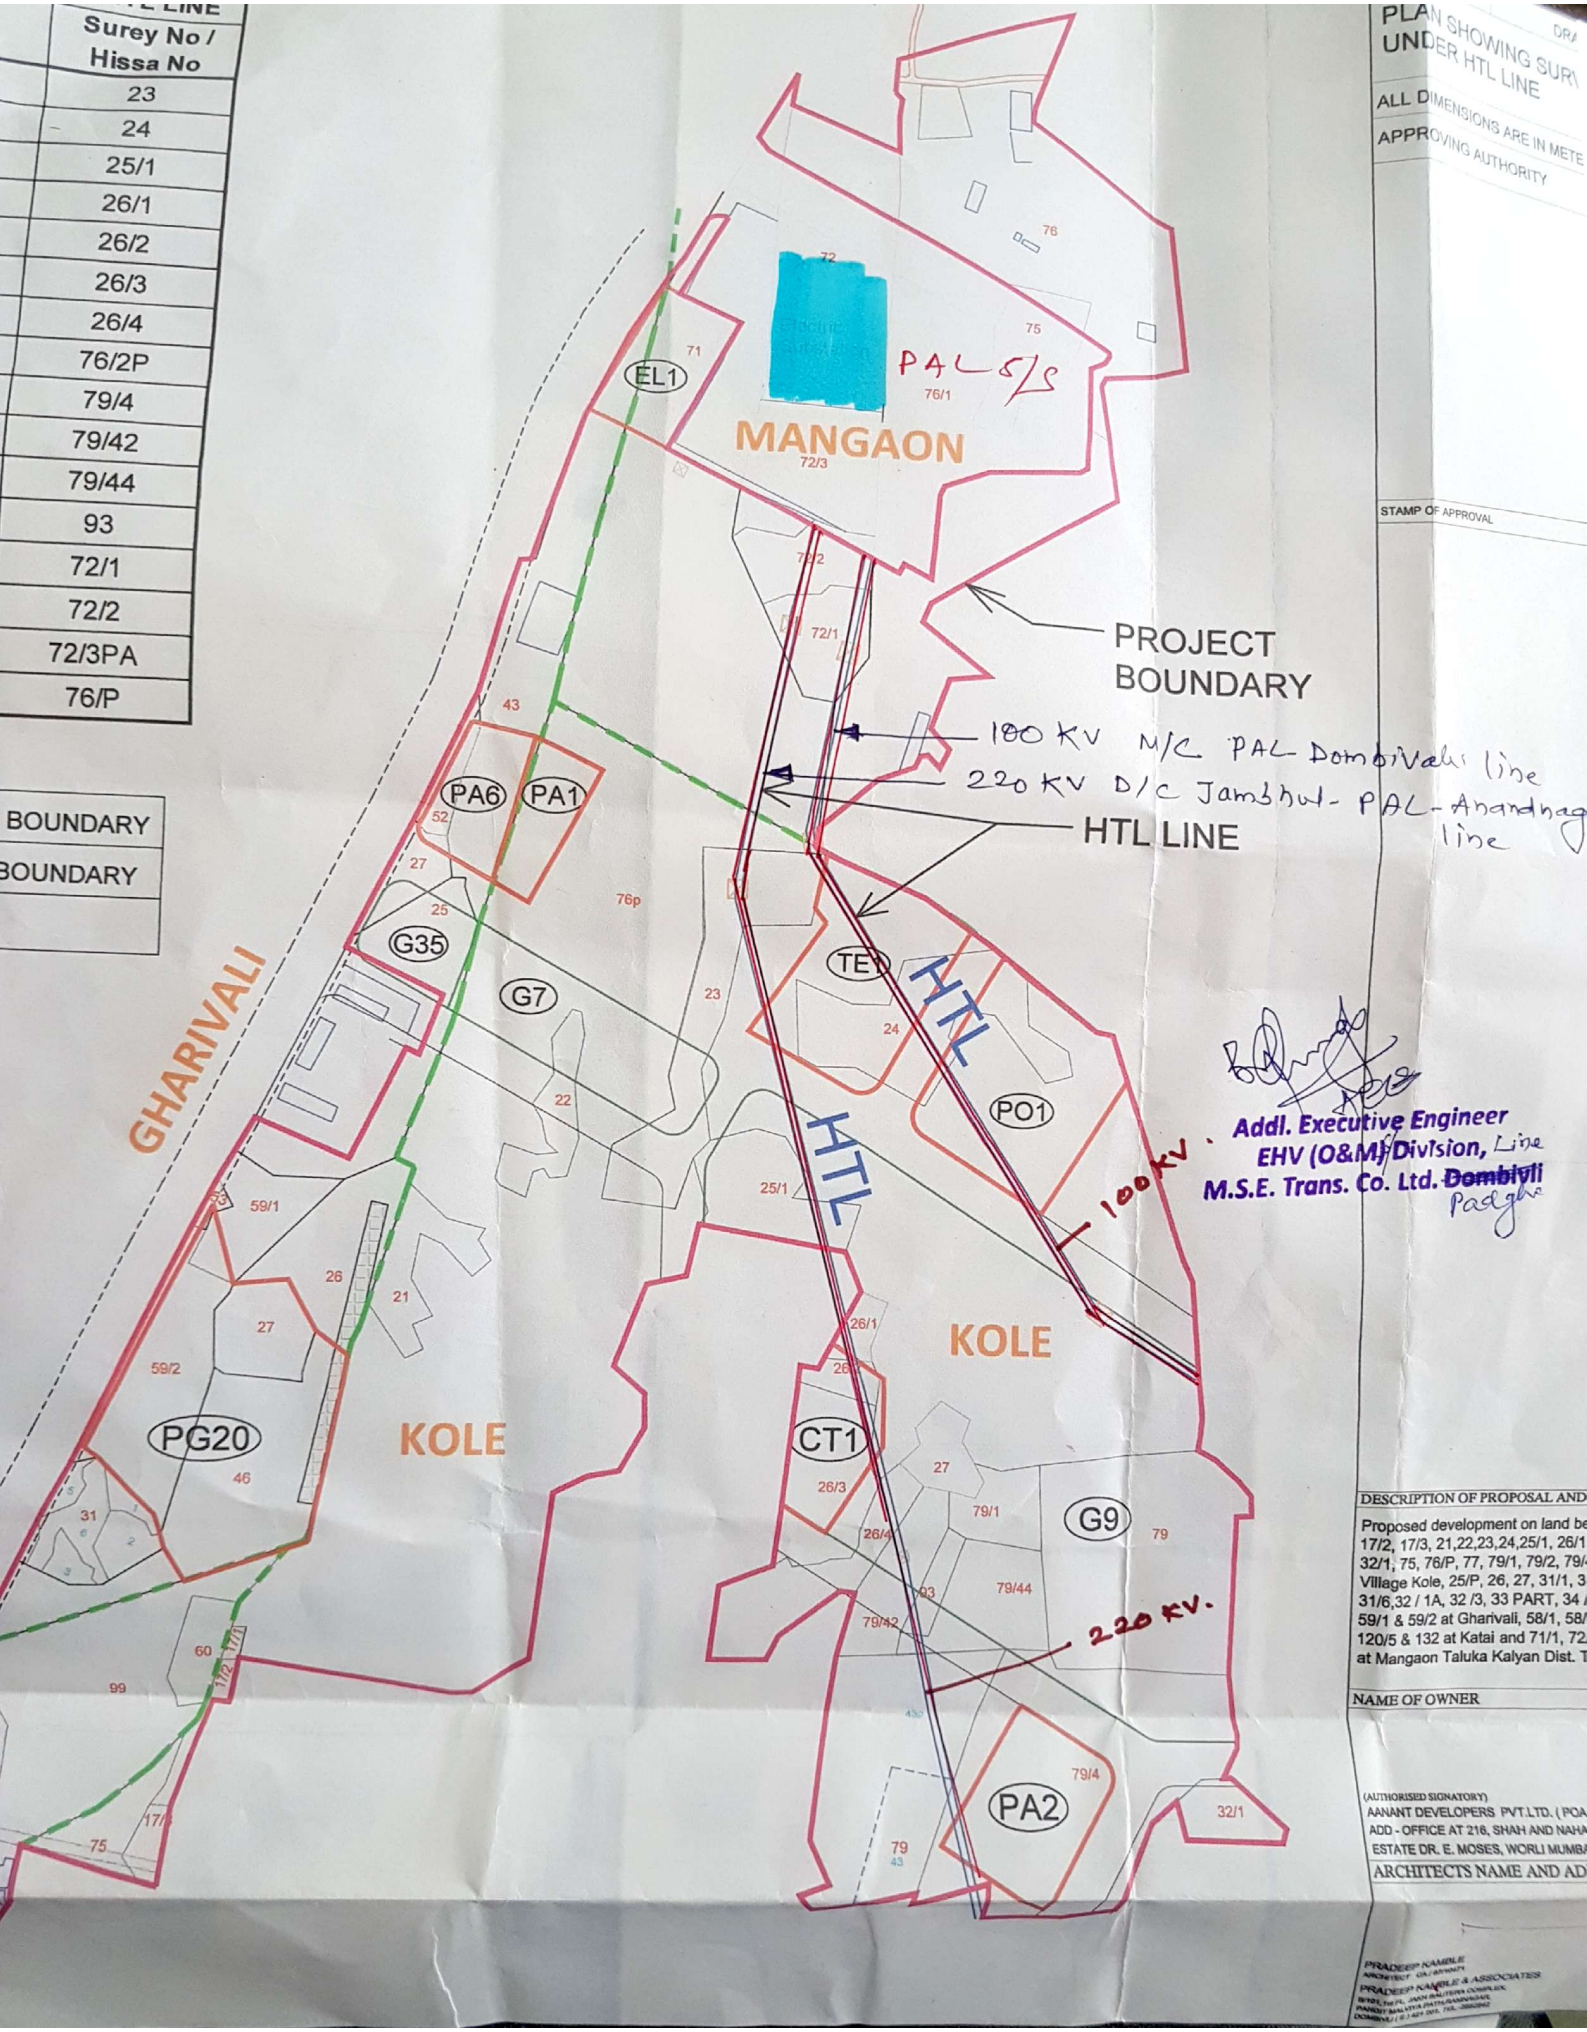

Surey No / Hissa No
23
24
25/1
26/1
26/2
26/3
26/4
76/2P
79/4
79/42
79/44
93
72/1
72/2
72/3PA
76/P
BOUNDARY
BOUNDARY
PLAN SHOWING SURV
UNDER HTL LINE
ALL DIMENSIONS ARE IN METE
APPROVING AUTHORITY
STAMP OF APPROVAL
PROJECT BOUNDARY
100 KV M/C PAL Dombivali line
220 KV D/C Jambhul - PAL - Anandnag line
HTL LINE
MANGAON
GHARIVALI
KOLE
KOLE
EL1
PA6
PA1
G35
G7
TE1
PO1
CT1
PG20
G9
PA2
HTL
HTL
100 KV.
220 KV.
Addl. Executive Engineer
EHV (O&M) Division, Line
M.S.E. Trans. Co. Ltd. Dombivli
Padghe
DESCRIPTION OF PROPOSAL AND
Proposed development on land be
17/2, 17/3, 21,22,23,24,25/1, 26/1
32/1, 75, 76/P, 77, 79/1, 79/2, 79/
Village Kole, 25/P, 26, 27, 31/1, 3
31/6,32 / 1A, 32 /3, 33 PART, 34
59/1 & 59/2 at Gharivali, 58/1, 58/
120/5 & 132 at Katai and 71/1, 72
at Mangaon Taluka Kalyan Dist. T
NAME OF OWNER
(AUTHORISED SIGNATORY)
AANANT DEVELOPERS PVT.LTD. (POA
ADD - OFFICE AT 216, SHAH AND NAHA
ESTATE DR. E. MOSES, WORLI MUMBA
ARCHITECTS NAME AND AD
PRADEEP KAMBLE
ARCHITECT & ASSOCIATES