
FOR CONTINUATION REFER TO
DWG. NO. BH-SG2-L00-E-8002

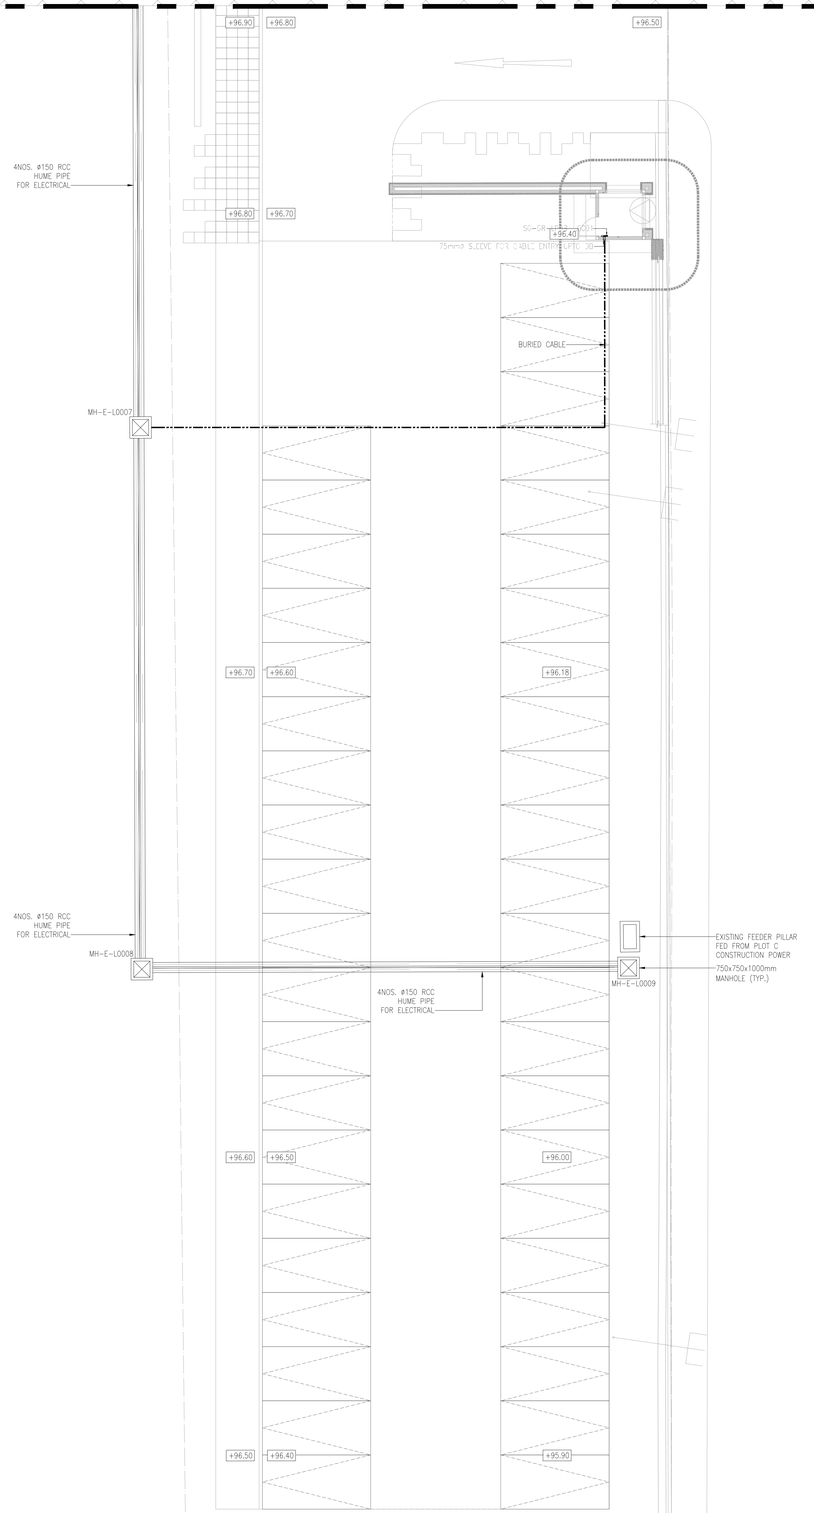

© Buro Happold Limited or its group companies.
All Rights reserved. Buro Happold and its group companies assert (unless otherwise agreed in writing) their rights under s.77 to 89 of the Copyright, Designs and Patents Act 1988.

DO NOT SCALE THIS DRAWING.

HEALTH AND SAFETY INFORMATION

IN ADDITION TO THE HAZARDS/RISKS NORMALLY ASSOCIATED WITH THE TYPES OF WORK DETAILED ON THIS DRAWING, NOTE THE FOLLOWING

CONSTRUCTION.

MAINTENANCE/CLEANING/OPERATION.

DECOMMISSIONING/DEMOLITION.

Notes

1. THIS DRAWING IS TO BE READ IN CONJUNCTION WITH ALL RELEVANT ARCHITECTS, ENGINEERS AND SPECIALISTS DRAWINGS AND SPECIFICATIONS
2. DO NOT SCALE THIS DRAWING. FOR DIMENSIONS & ORIENTATION REFER ARCHITECT'S DRAWING.

ARCHITECTURE REFERENCE DRAWING

SL.	DRAWING NO.	FROM	DATE	REV.
–	–	–	–	–

STRUCTURAL REFERENCE DRAWING

SL.	DRAWING NO.	FROM	DATE	REV.
–	–	–	–	–

NOTES:

1. ALL DIMENSIONS ARE IN mm UNLESS OTHERWISE INDICATED.

Key Plan



Rev	Description	Date	Drn	Ch'd
01	IFC	DEC 2015	SS	JV
01	IFC	NOV 2015	SS	JV
00	TENDER	OCT 2015	SS	JV

IFC

Status of drawing.

BUROHAPPOLD ENGINEERING

Ackruti Corporate Park,
G1, LBS Marg,
Kanjur Marg (West),
Mumbai, 400079, India

Tel: +91 (0)22 33414133
Email: 001234@burohappold.com
Web: www.burohappold.com

Architect: ARCHITECT HAFEEZ CONTRACTOR

Project: LODHA KOLSHET,THANE

Drg Title: PLOT C SALES GALLERY
EXTERNAL SERVICES - DG LAYOUT
& CABLE ROUTING (ZONE 1)

Scales@A0	1:100	Job No.	033629
Drawn by	VM	Drawing No.	BH-SG1-L00-E-8001
Checked by	JV	Rev	01
Date	DEC 2015		