
FOR CONTINUATION REFER DRG. NO. BH-SG3-L00-E-8103

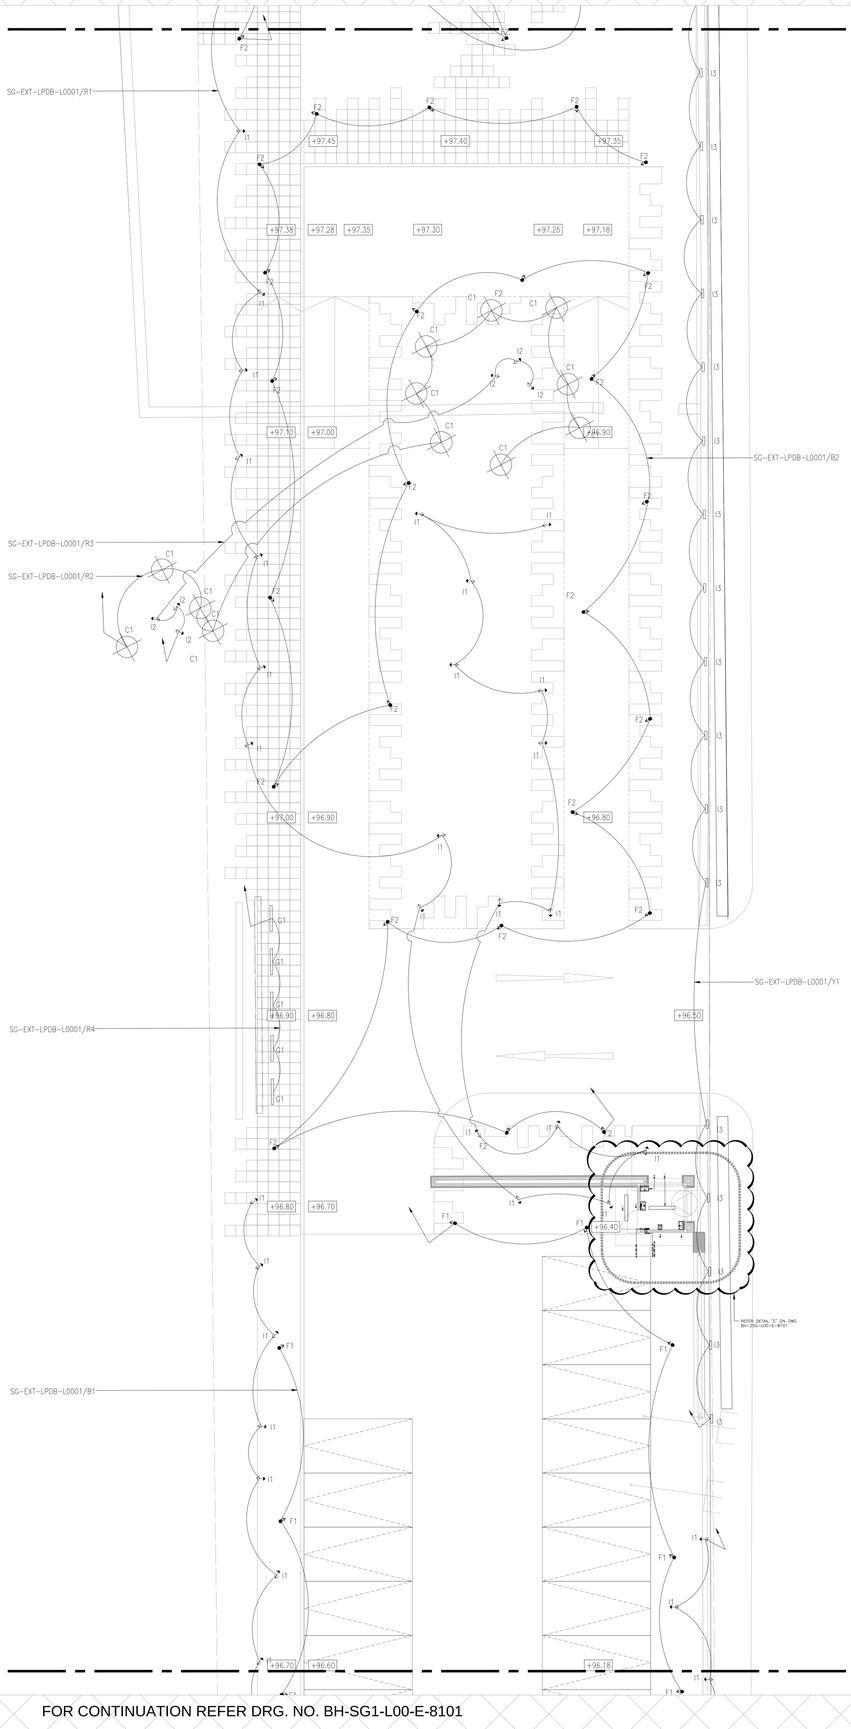

FOR CONTINUATION REFER DRG. NO. BH-SG1-L00-E-8101

© Buro Happold Limited or its group companies.
All rights reserved. Buro Happold and its group companies assert (unless otherwise agreed in writing) their rights under s.77 to 89 of the Copyright, Designs and Patents Act 1988.

DO NOT SCALE THIS DRAWING.

HEALTH AND SAFETY INFORMATION

IN ADDITION TO THE HAZARDS/RISKS NORMALLY ASSOCIATED WITH THE TYPES OF WORK DETAILED ON THIS DRAWING, NOTE THE FOLLOWING

CONSTRUCTION.

MAINTENANCE/CLEANING/OPERATION.

DECOMMISSIONING/DEMOLITION.

Notes

1. THIS DRAWING IS TO BE READ IN CONJUNCTION WITH ALL RELEVANT ARCHITECTS, ENGINEERS AND SPECIALISTS DRAWINGS AND SPECIFICATIONS.
2. DO NOT SCALE THIS DRAWING. FOR DIMENSIONS & ORIENTATION REFER ARCHITECT'S DRAWING.
3. ALL DIMENSIONS ARE IN mm UNLESS OTHERWISE SPECIFIED.
4. REFER ARCHITECTURAL LAYOUT FOR INTERNAL FINISH FLOOR LEVELS & EXTERNAL INVERT LEVELS.
5. REFER ARCHITECTURAL LAYOUT FOR CHAMBER COVER & STORM WATER CHANNEL SETTING OUT DIMENSIONS.

ARCHITECTURE REFERENCE DRAWING

SL	DRAWING NO.	FROM	DATE
1	LC-STKSF-01	STX	16-11-2015
2	ILD.70249.LS.SG	LODHA	26-11-2015

Key Plan



Rev	Description	Date	Drn	Ch'd
00	ISSUED FOR CONSTRUCTION	DEC 2015	SM	JV

IFC

Status of drawing

BUROHAPPOLD ENGINEERING

Ackruti Corporate Park,
G1, LBS Marg,
Kanjur Marg (West),
Mumbai, 400079, India

Tel: +91 (0)22 33414133
Email: 001234@burohappold.com
Web: www.burohappold.com

Architect: *ARCHITECT HAFEEZ CONTRACTOR*

Project: **LODHA KOLSHET,THANE**

Drg Title: PLOT C SALES GALLERY
EXTERNAL SERVICES
LANDSCAPE LIGHTING (ZONE 2)

Scales@A0 1:100
Drawn by SM
Checked by JV
Date DEC 2015

Job No. 033629
Drawing No. BH-SG2-L00-E-8102
Rev 00

Autodesk Docs://Lodha Kolshet Thane/Lodha Kolshet Thane_central_BH2015_SM.rvt