© Buro Happold Limited or its group companies.
All rights reserved. Buro Happold and its group companies assert (unless otherwise agreed in writing) their rights under s.77 to 89 of the Copyright, Designs and Patents Act 1988.

DO NOT SCALE THIS DRAWING.

HEALTH AND SAFETY INFORMATION

IN ADDITION TO THE HAZARDS/RISKS NORMALLY ASSOCIATED WITH THE TYPES OF WORK DETAILED ON THIS DRAWING, NOTE THE FOLLOWING

CONSTRUCTION.

MAINTENANCE/CLEANING/OPERATION.

DECOMMISSIONING/DEMOLITION.

Notes

1. THIS DRAWING IS TO BE READ IN CONJUNCTION WITH ALL RELEVANT ARCHITECTS, ENGINEERS AND SPECIALISTS DRAWINGS AND SPECIFICATIONS
2. DO NOT SCALE THIS DRAWING. FOR DIMENSIONS & ORIENTATION REFER ARCHITECT'S DRAWING.


ARCHITECTURE REFERENCE DRAWING

SL.	DRAWING NO.	FROM	DATE	REV.

STRUCTURAL REFERENCE DRAWING

SL.	DRAWING NO.	FROM	DATE	REV.
–	–	–	–	–

TAG	DESCRIPTION	LOCATION
SG-EC-0001	50x10MM. GI STRIP	–
SG-EC-0002	50x10MM. GI STRIP	–
SG-EC-0003	32x6MM. GI STRIP	–
SG-EB-0001	50 X 10 MM. AL. EQUIPOTENTIAL BAR IN SUITABLE ENCLOSURE OF REQUIRED LENGHT	ELEC. ROOM AT DG YARD
SG-EB-0002	50 X 10 MM. AL. EQUIPOTENTIAL BAR IN SUITABLE ENCLOSURE OF REQUIRED LENGHT	DG YARD
SG-EB-0003	50 X 10 MM. AL. EQUIPOTENTIAL BAR IN SUITABLE ENCLOSURE OF REQUIRED LENGHT	MEP ROOM (IN BLDG)
SG-EB-0004	50 X 10 MM. AL. EQUIPOTENTIAL BAR IN SUITABLE ENCLOSURE OF REQUIRED LENGHT	STORE ROOM (IN BLDG)

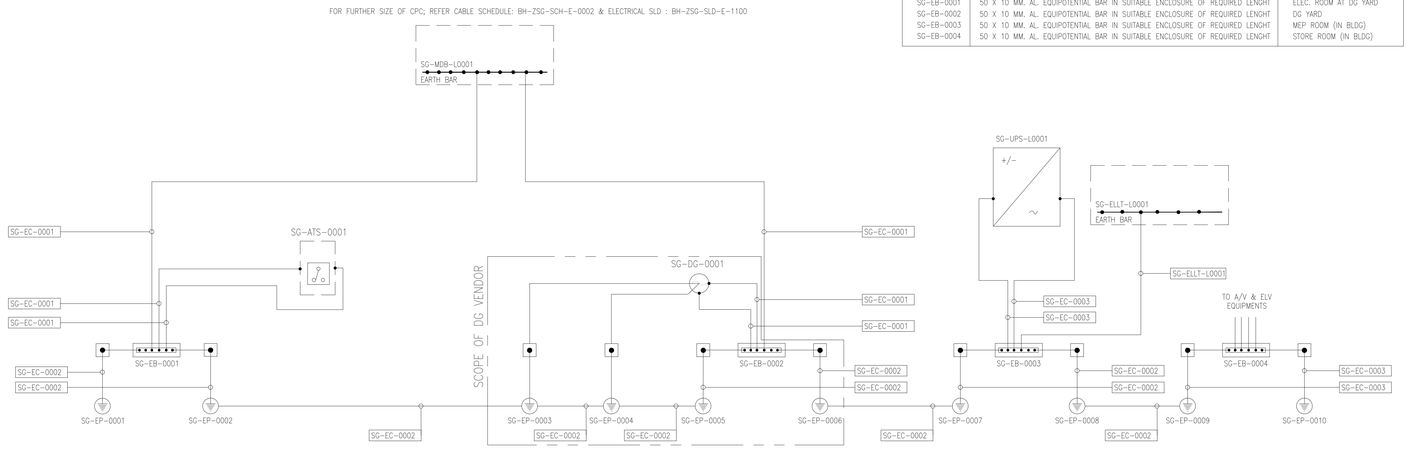

NOTES:

1. ALL DIMENSIONS ARE IN mm UNLESS OTHERWISE INDICATED.

Key Plan



Rev	Description	Date	Drn	Chd
01	IFC	DEC 2015	JV	PG
00	TENDER	OCT 2015	JV	JV

IFC

Status of drawing

BUROHAPPOLD ENGINEERING

Ackruti Corporate Park,
G.L. LBS Marg,
Kanjur Marg (West),
Mumbai, 400079, India

Tel: +91 (0)22 33414133
Email: 001234@burohappold.com
Web: www.burohappold.com

Architect ARCHITECT HAFEEZ CONTRACTOR

Project **LODHA KOLSHET,THANE**

Org Title PLOT C SALES GALLERY
EARTHING SCHEMATIC

Scales@A0	N.T.S	Job No.	033629
Drawn by	JV	Drawing No.	BH-ZSG-SLD-E-1101
Checked by	PG	Rev	01
Date	DEC 2015		