

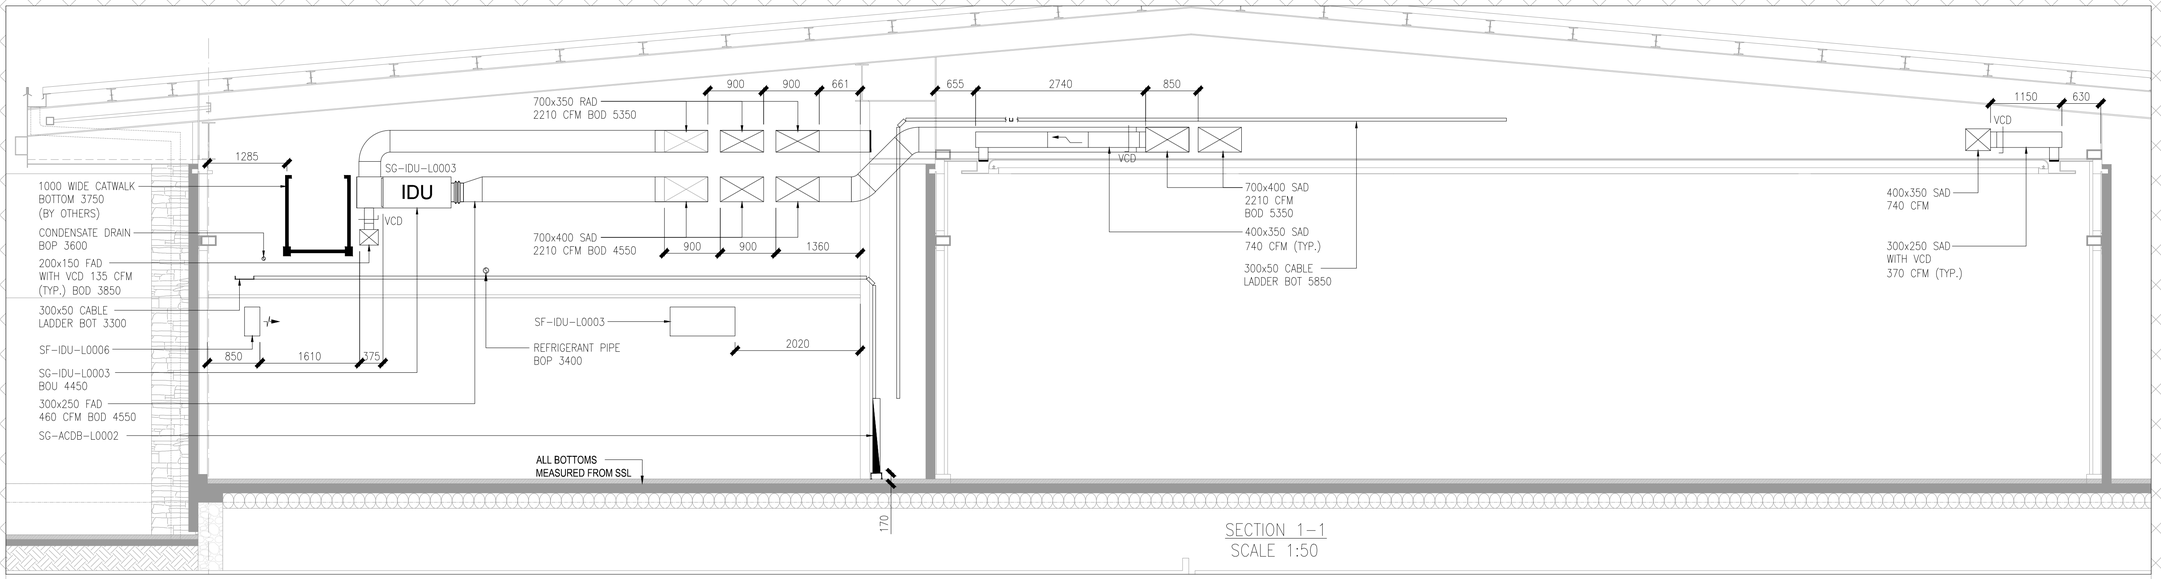



SECTION 1-1
SCALE 1:50

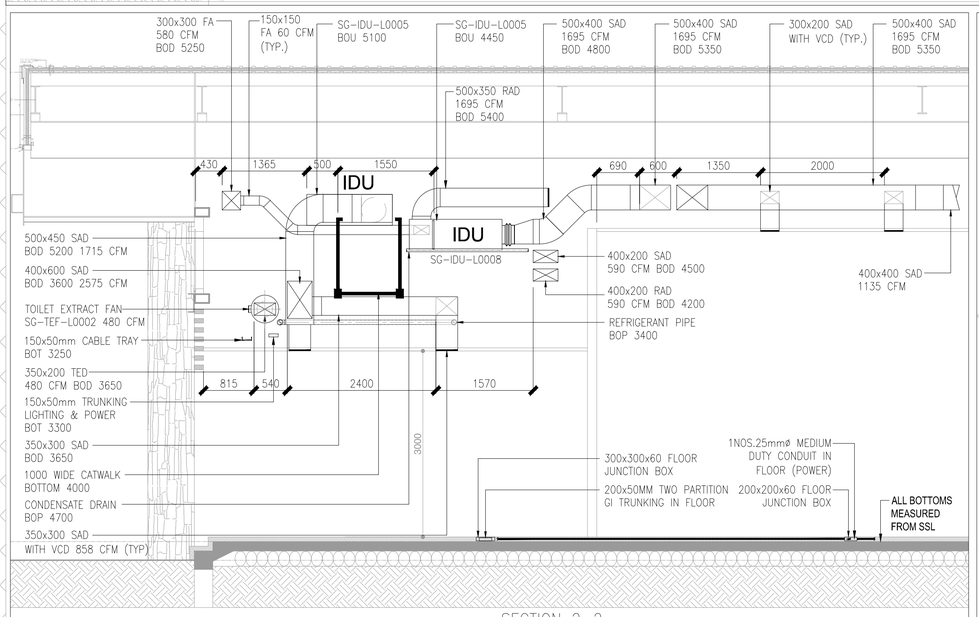


SECTION 2-2
SCALE 1:50

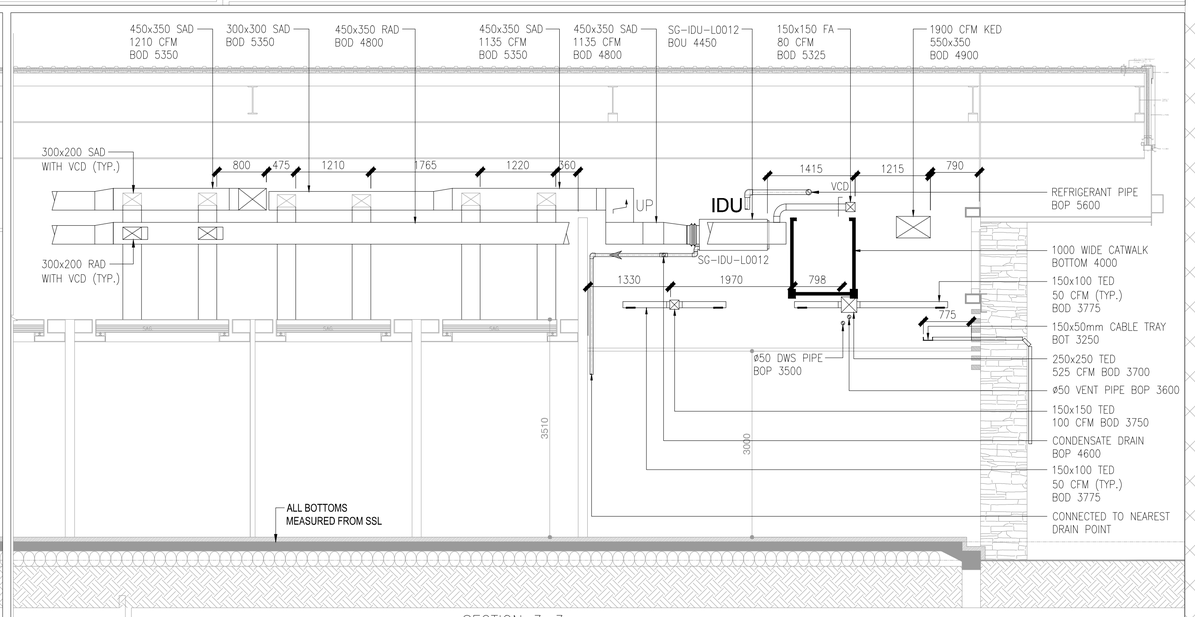


SECTION 3-3
SCALE 1:50

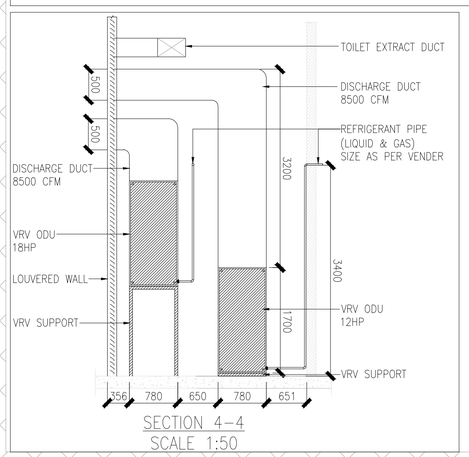

SECTION 4-4
SCALE 1:50

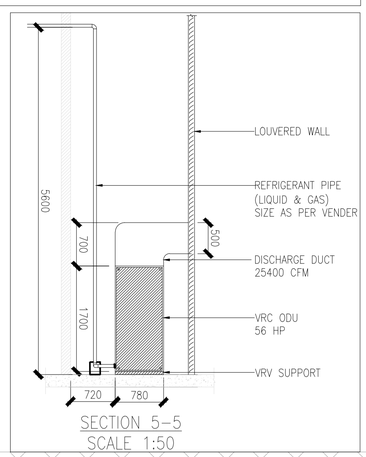

SECTION 5-5
SCALE 1:50

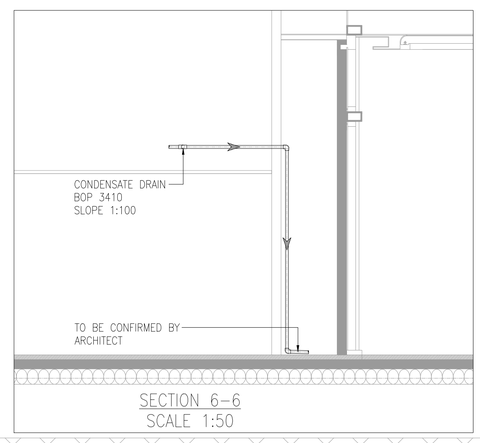

SECTION 6-6
SCALE 1:50

© Buro Happold Limited or its group companies.
All Rights reserved. Buro Happold and its group companies assert (unless otherwise agreed in writing) their rights under s.77 to 89 of the Copyright, Designs and Patents Act 1988.

DO NOT SCALE THIS DRAWING.

HEALTH AND SAFETY INFORMATION

IN ADDITION TO THE HAZARDS/RISKS NORMALLY ASSOCIATED WITH THE TYPES OF WORK DETAILED ON THIS DRAWING, NOTE THE FOLLOWING

CONSTRUCTION.

MAINTENANCE/CLEANING/OPERATION.

DECOMMISSIONING/DEMOLITION.

Notes

1 THIS DRAWING IS TO BE READ IN CONJUNCTION WITH ALL RELEVANT ARCHITECTS, ENGINEERS AND SPECIALISTS DRAWINGS AND SPECIFICATIONS.
2 DO NOT SCALE THIS DRAWING FOR DIMENSIONS & ORIENTATION REFER ARCHITECT'S DRAWING.
3 ALL DIMENSIONS ARE IN mm UNLESS OTHERWISE SPECIFIED.
4 REFER ARCHITECTURAL LAYOUT FOR INTERNAL FINISH FLOOR LEVELS & EXTERNAL INVERT LEVELS.

ARCHITECTURE REFERENCE DRAWING

SL	DRAWING NO.	FROM	DATE
1	LK-C2-AH-A220	AHC	21-10-2015
2	SALES GALLERY LAYOUT	LODHA	20-11-2015


STRUCTURAL REFERENCE DRAWING

SL	DRAWING NO.	FROM	DATE

MEP REFERENCE DRAWING / DOCUMENT

SL	DRAWING NO.	DESCRIPTION

Key Plan

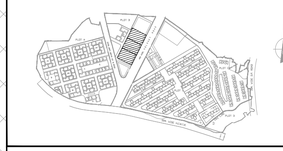

Rev	Description	Date	Drn	Ch'd
00	ISSUED FOR CONSTRUCTION	DEC 2015	NEK	TA

IFC

Status of drawing

BUROHAPPOLD ENGINEERING

Ackruti Corporate Park,
G1, LBS Marg,
Kanjur Marg (West),
Mumbai, 400079, India

Tel: +91 (0)22 33414133
Email: 001234@burohappold.com
Web: www.burohappold.com

Architect *ARCHITECT HAFEEZ CONTRACTOR*

Project **LODHA KOLSHET,THANE**

Drg Title SALES GALLERY
GROUND FLOOR
HVAC SECTIONS

Scales@A1 1:50
Drawn by NEK
Checked by TA
Date DEC 2015

Job No. 033629
Drawing No. BH-ZSG-L00-M-2600
Rev 00