

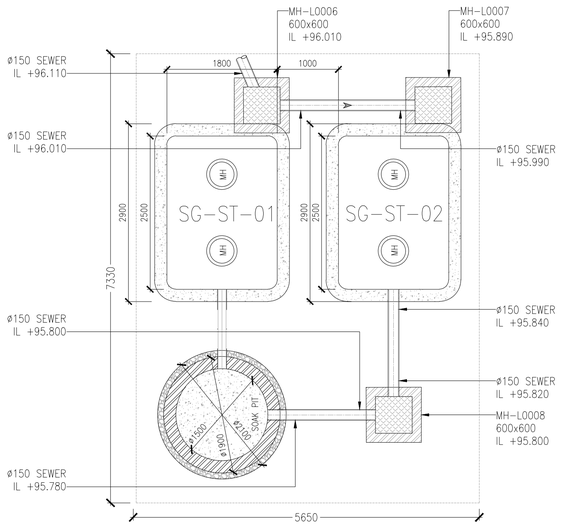



SEPTIC TANK & SOAK PIT
SCALE 1:50

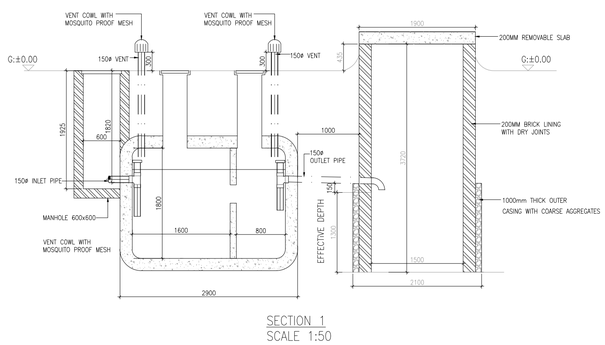

SECTION 1
SCALE 1:50

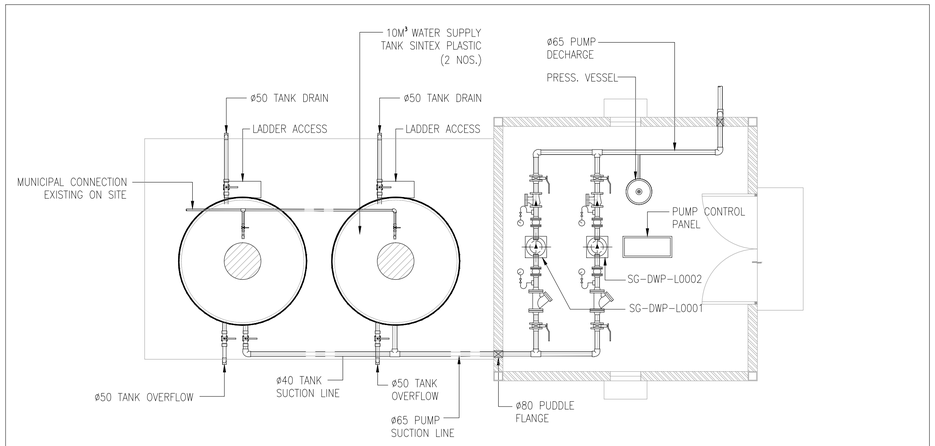

PUMP ROOM LAYOUT
DETAIL 101

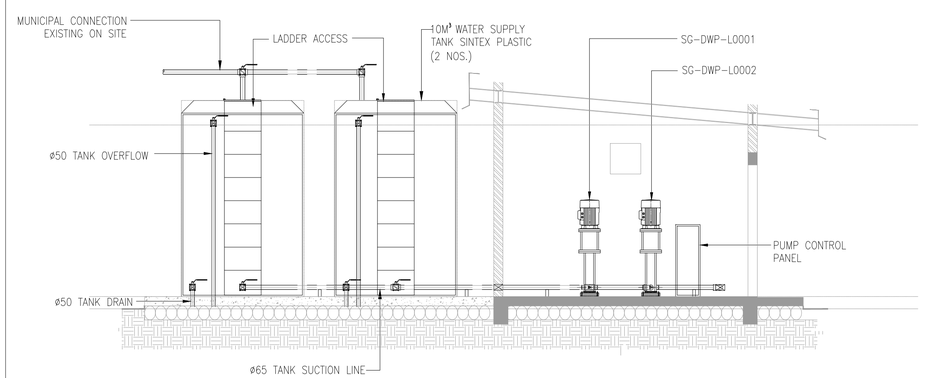

SECTION 2
SCALE 1:50

© Buro Happold Limited or its group companies.
All Rights reserved. Buro Happold and its group companies assert (unless otherwise agreed in writing) their rights under s.77 to 89 of the Copyright, Designs and Patents Act 1988.

DO NOT SCALE THIS DRAWING.

HEALTH AND SAFETY INFORMATION

IN ADDITION TO THE HAZARDS/RISKS NORMALLY ASSOCIATED WITH THE TYPES OF WORK DETAILED ON THIS DRAWING, NOTE THE FOLLOWING

CONSTRUCTION.

MAINTENANCE/CLEANING/OPERATION.

DECOMMISSIONING/DEMOLITION.

Notes

1. THIS DRAWING IS TO BE READ IN CONJUNCTION WITH ALL RELEVANT ARCHITECTS, ENGINEERS AND SPECIALISTS DRAWINGS AND SPECIFICATIONS.
2. DO NOT SCALE THIS DRAWING FOR DIMENSIONS & ORIENTATION REFER ARCHITECT'S DRAWING.
3. ALL DIMENSIONS ARE IN mm UNLESS OTHERWISE SPECIFIED.
4. REFER ARCHITECTURAL LAYOUT FOR INTERNAL FINISH FLOOR LEVELS & EXTERNAL INVERT LEVELS.
5. REFER ARCHITECTURAL LAYOUT FOR CHAMBER COVER & STORM WATER CHANNEL SETTING OUT DIMENSIONS.
6. ALL INVERT LEVELS MENTIONED ON DRAWING IS BOTTOM OF PIPE.

ARCHITECTURE REFERENCE DRAWING

SL	DRAWING NO.	FROM	DATE
1	LK-C2-AH-A220	AHC	21-10-2015
2	LK-C2-AH-A221	AHC	21-10-2015

STRUCTURAL REFERENCE DRAWING

SL	DRAWING NO.	FROM	DATE

MEP REFERENCE DRAWING / DOCUMENT

SL	DRAWING NO.	DESCRIPTION

Key Plan



Rev	Description	Date	Drn	Ch'd
00	ISSUED FOR CONSTRUCTION	DEC 2015	PS	TA

IFC

Status of drawing

BUROHAPPOLD ENGINEERING

Ackruti Corporate Park,
G1, LBS Marg,
Kanjur Marg (West),
Mumbai, 400079, India

Tel: +91 (0)22 33414133
Email: 001234@burohappold.com
Web: www.burohappold.com

Architect *ARCHITECT HAFEEZ CONTRACTOR*

Project **LODHA KOLSHET,THANE**

Drg Title SALES GALLERY
SEPTIC TANK & PUMP ROOM
DETAIL LAYOUTS

Scales@A1	1:50	Job No.	033629
Drawn by	PS	Drawing No.	BH-ZSG-L00-P-6000
Checked by	TA	Rev	00
Date	DEC 2015		

Reality Suite P:\033629 Lodha Cement\05 MEP\Sheet\Sales Gallery\Plumbing\Rvt CSH-ZSG-L00-P-6000.dwg