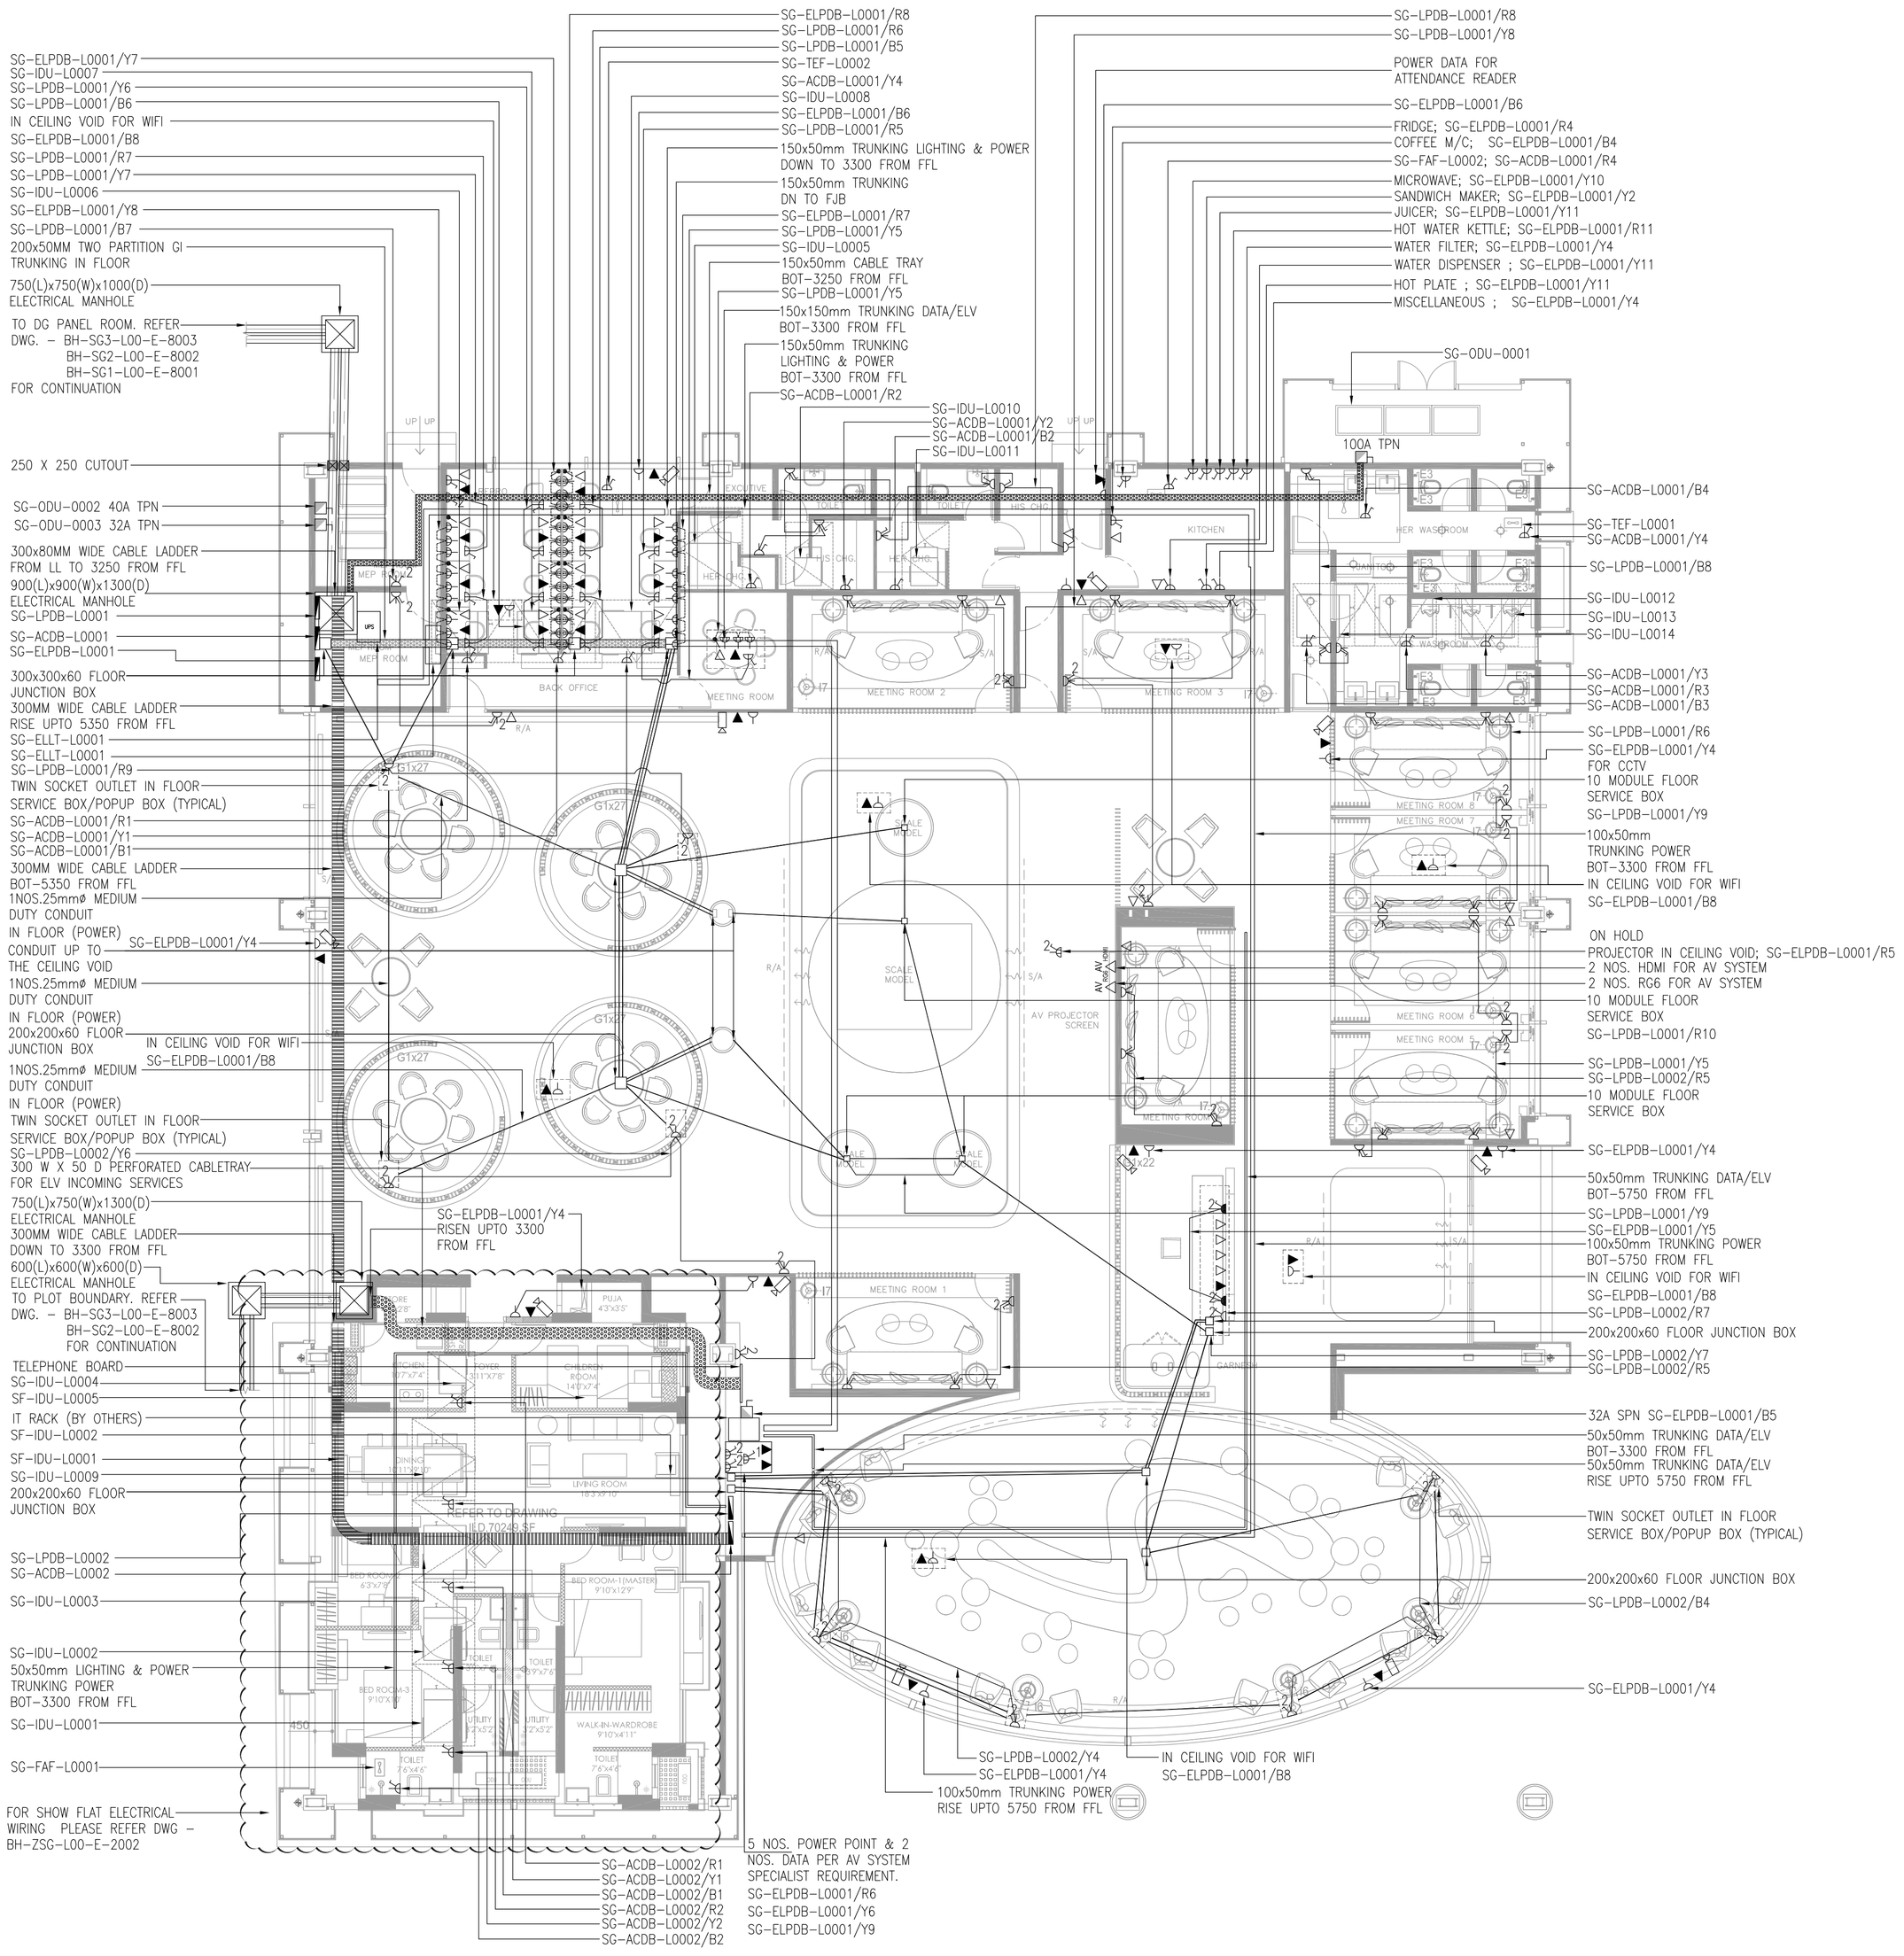


© Buro Happold Limited or its group companies.
All Rights reserved. Buro Happold and its group companies assert (unless otherwise agreed in writing) their rights under s.77 to 89 of the Copyright, Designs and Patents Act 1988.

DO NOT SCALE THIS DRAWING.

HEALTH AND SAFETY INFORMATION

IN ADDITION TO THE HAZARDS/RISKS NORMALLY ASSOCIATED WITH THE TYPES OF WORK DETAILED ON THIS DRAWING, NOTE THE FOLLOWING

CONSTRUCTION.

MAINTENANCE/CLEANING/OPERATION.

DECOMMISSIONING/DEMOLITION.

Notes

1. THIS DRAWING IS TO BE READ IN CONJUNCTION WITH ALL RELEVANT ARCHITECTS, ENGINEERS AND SPECIALISTS DRAWINGS AND SPECIFICATIONS
2. DO NOT SCALE THIS DRAWING. FOR DIMENSIONS & ORIENTATION REFER ARCHITECT'S DRAWING.

ARCHITECTURE REFERENCE DRAWING

SL	DRAWING NO.	FROM	DATE	REV
1	SALES GALLERY LAYOUT	AHC	30-09-2015	–
2	SALES GALLERY LAYOUT	LODHA	20-11-2015	–


STRUCTURAL REFERENCE DRAWING

SL	DRAWING NO.	FROM	DATE	REV
–	–	–	–	–

NOTES:

1. ALL DIMENSIONS ARE IN mm UNLESS OTHERWISE INDICATED.
2. ALL CONDUITS ARE 25 MMø MEDIUM DUTY UNLESS MENTIONED OTHERWISE.
3. ALL FLOOR JUNCTION BOX / FLOOR SERVICE BOX SETTING OUT DIMENSION BY THE ARCHITECT.
4. FLOOR SERVICE BOX TYPE / FINISH BY ARCHITECT.
5. FLOOR BOXES/POP-UP BOXES SHALL BE IP 44 RATED

Key Plan

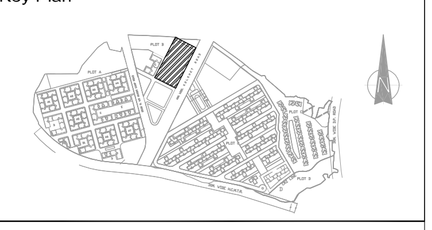

Rev	Description	Date	Drn	Ch'd
02	ISSUED FOR CONSTRUCTION	DEC 2015	SM	JV
01	IFC	DEC 2015	SM	JV
00	IFC	NOV 2015	DJ	JV

IFC

Status of drawing

BUROHAPPOLD ENGINEERING

Ackruti Corporate Park,
G1, LBS Marg,
Kanjur Marg (West),
Mumbai, 400079, India

Tel: +91 (0)22 33414133
Email: 001234@burohappold.com
Web: www.burohappold.com

Architect *ARCHITECT HAFEEZ CONTRACTOR*

Project **LODHA KOLSHET,THANE**

Drg Title PLOT C SALES GALLERY
GROUND FLOOR SMALL POWER AND CONTAINMENT PLAN

Scales@A1 1:100	Job No. 033629
Drawn by SM	Drawing No. BH-ZSG-L00-E-4001
Checked by JV	Rev 02
Date DEC 2015	