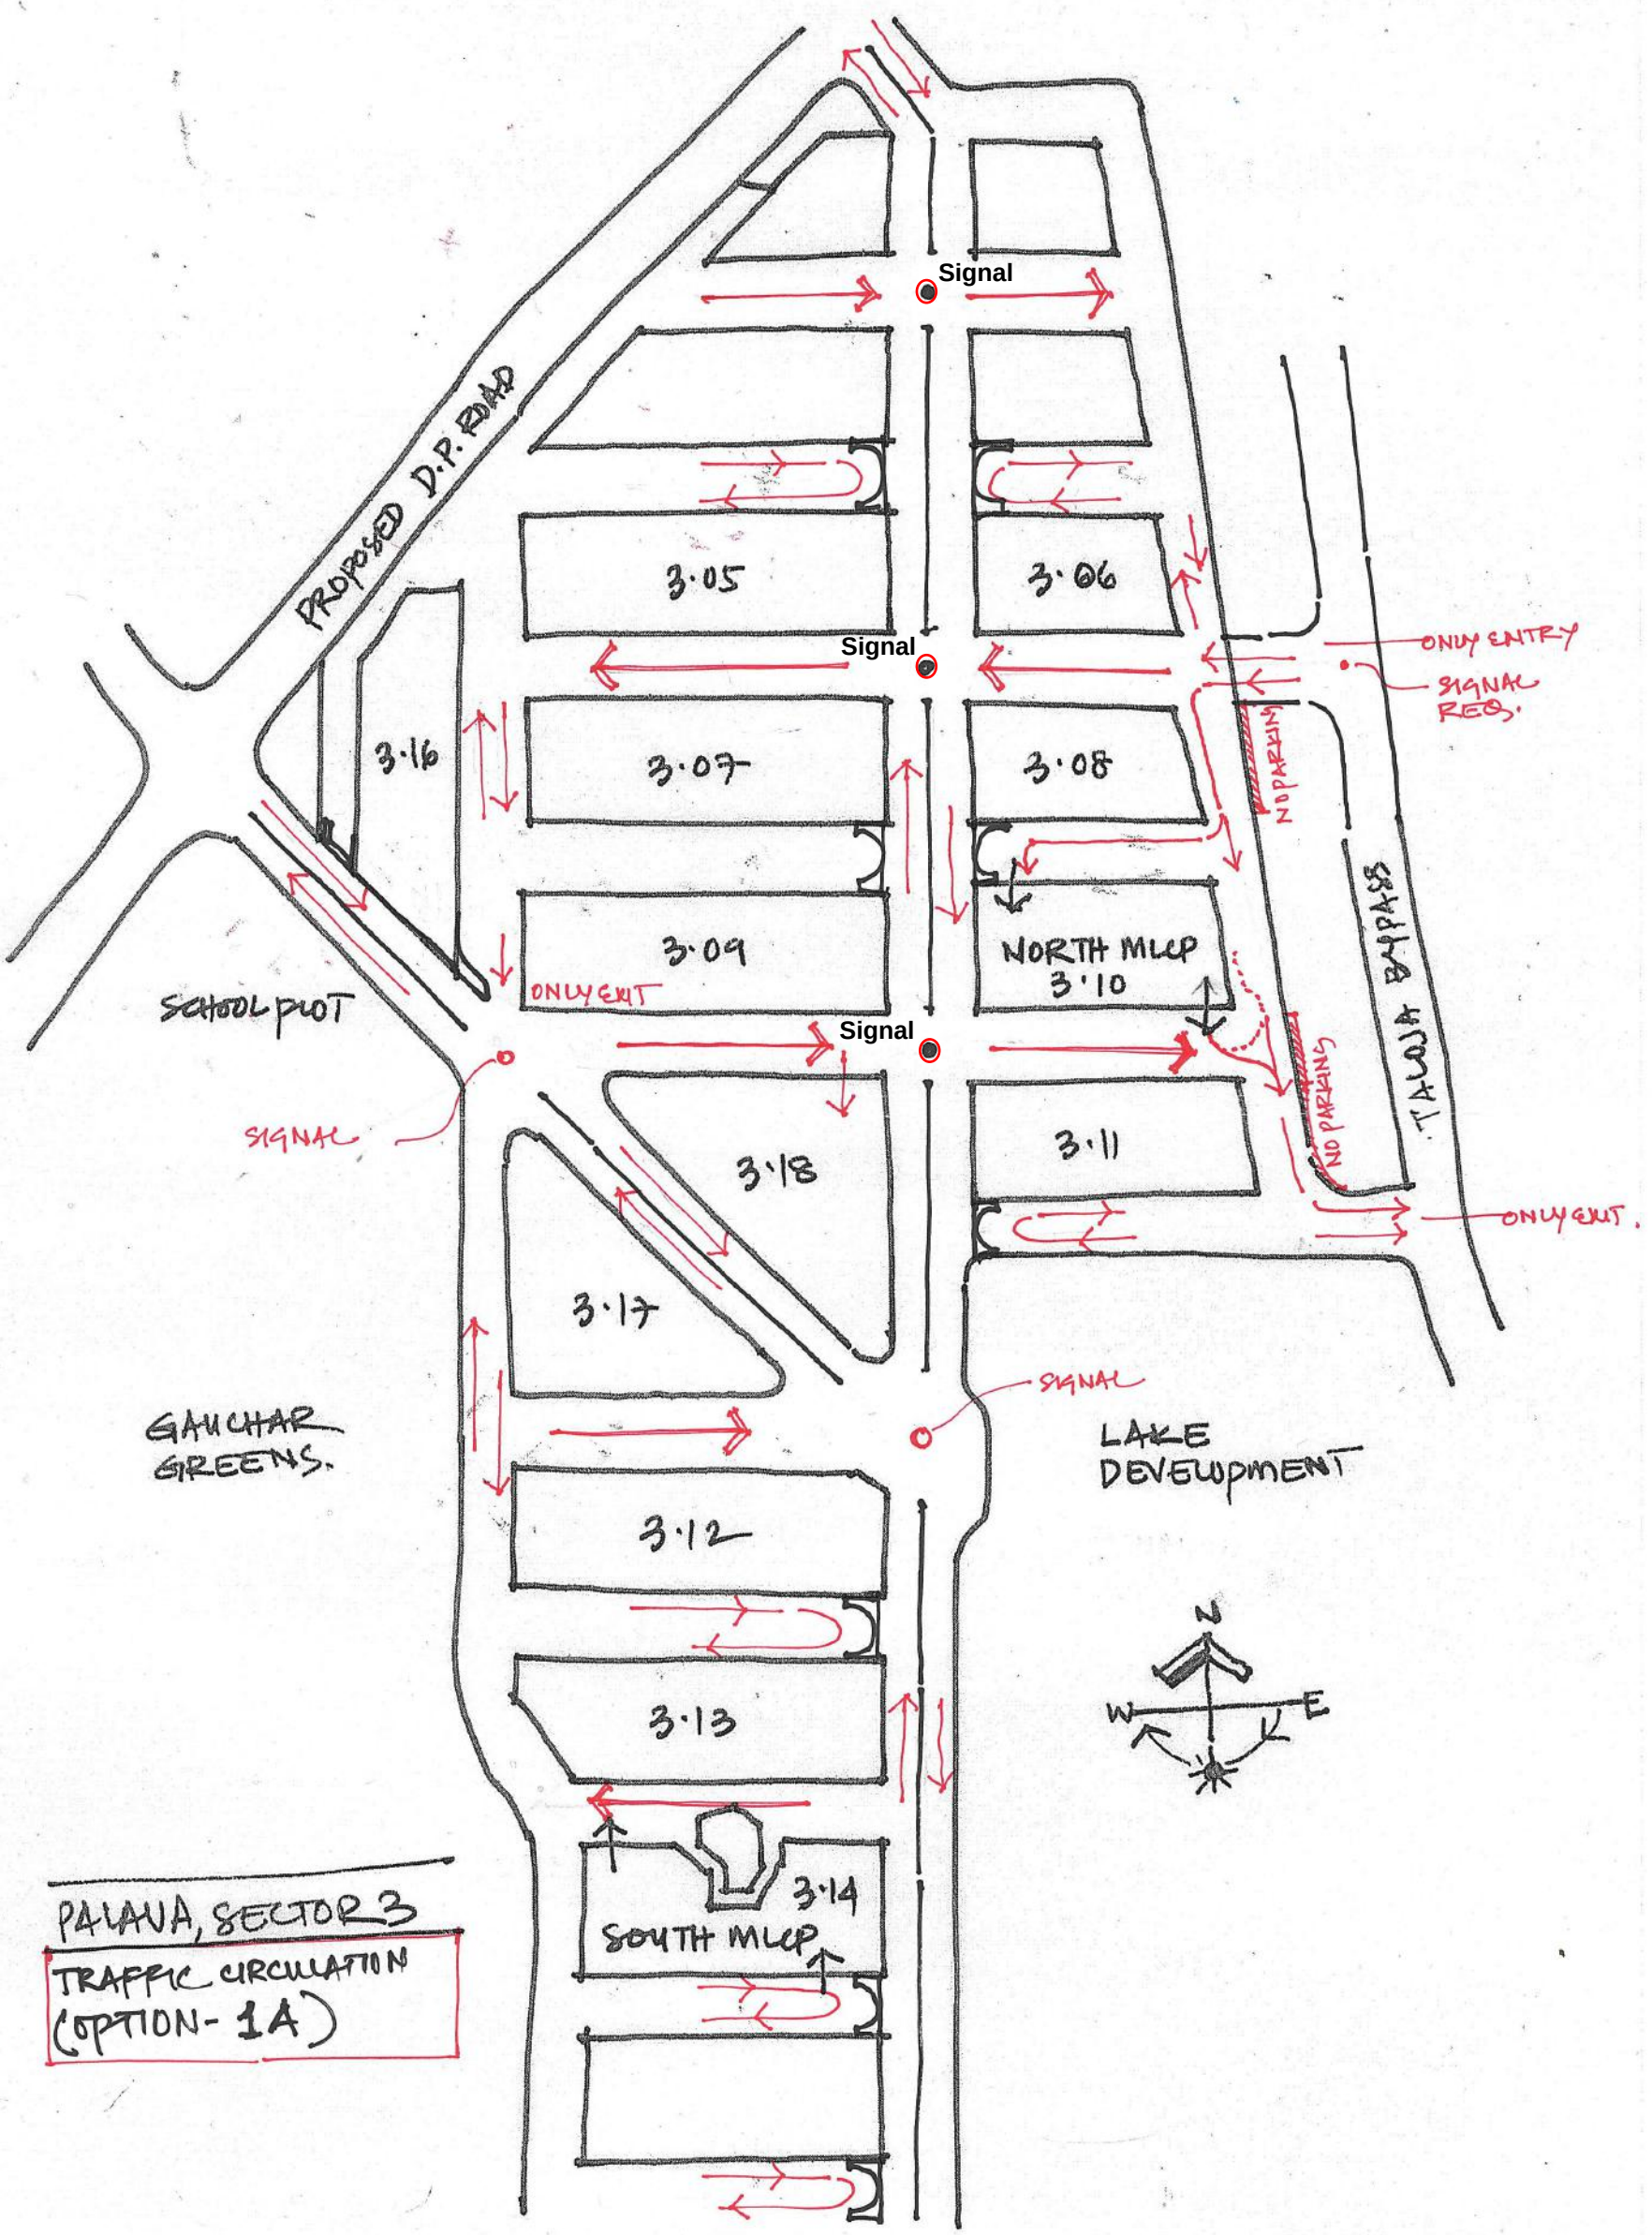

Signal
PROPOSED D.P. ROAD
3·05
3·06
ONLY ENTRY
SIGNAL REQ.
Signal
3·16
3·07
3·08
NO PARKING
3·09
NORTH MLCP 3·10
T.P.L.O.J.A BYPASS
SCHOOL PLOT
ONLY EXIT
Signal
SIGNAL
3·18
3·11
ONLY EXIT.
3·17
SIGNAL
GAUCHAR GREENS.
LAKE DEVELOPMENT
3·12
N
W
E
3·13
3·14
SOUTH MLCP
PALAVA, SECTOR 3
TRAFFIC CIRCULATION
(OPTION- 1A)