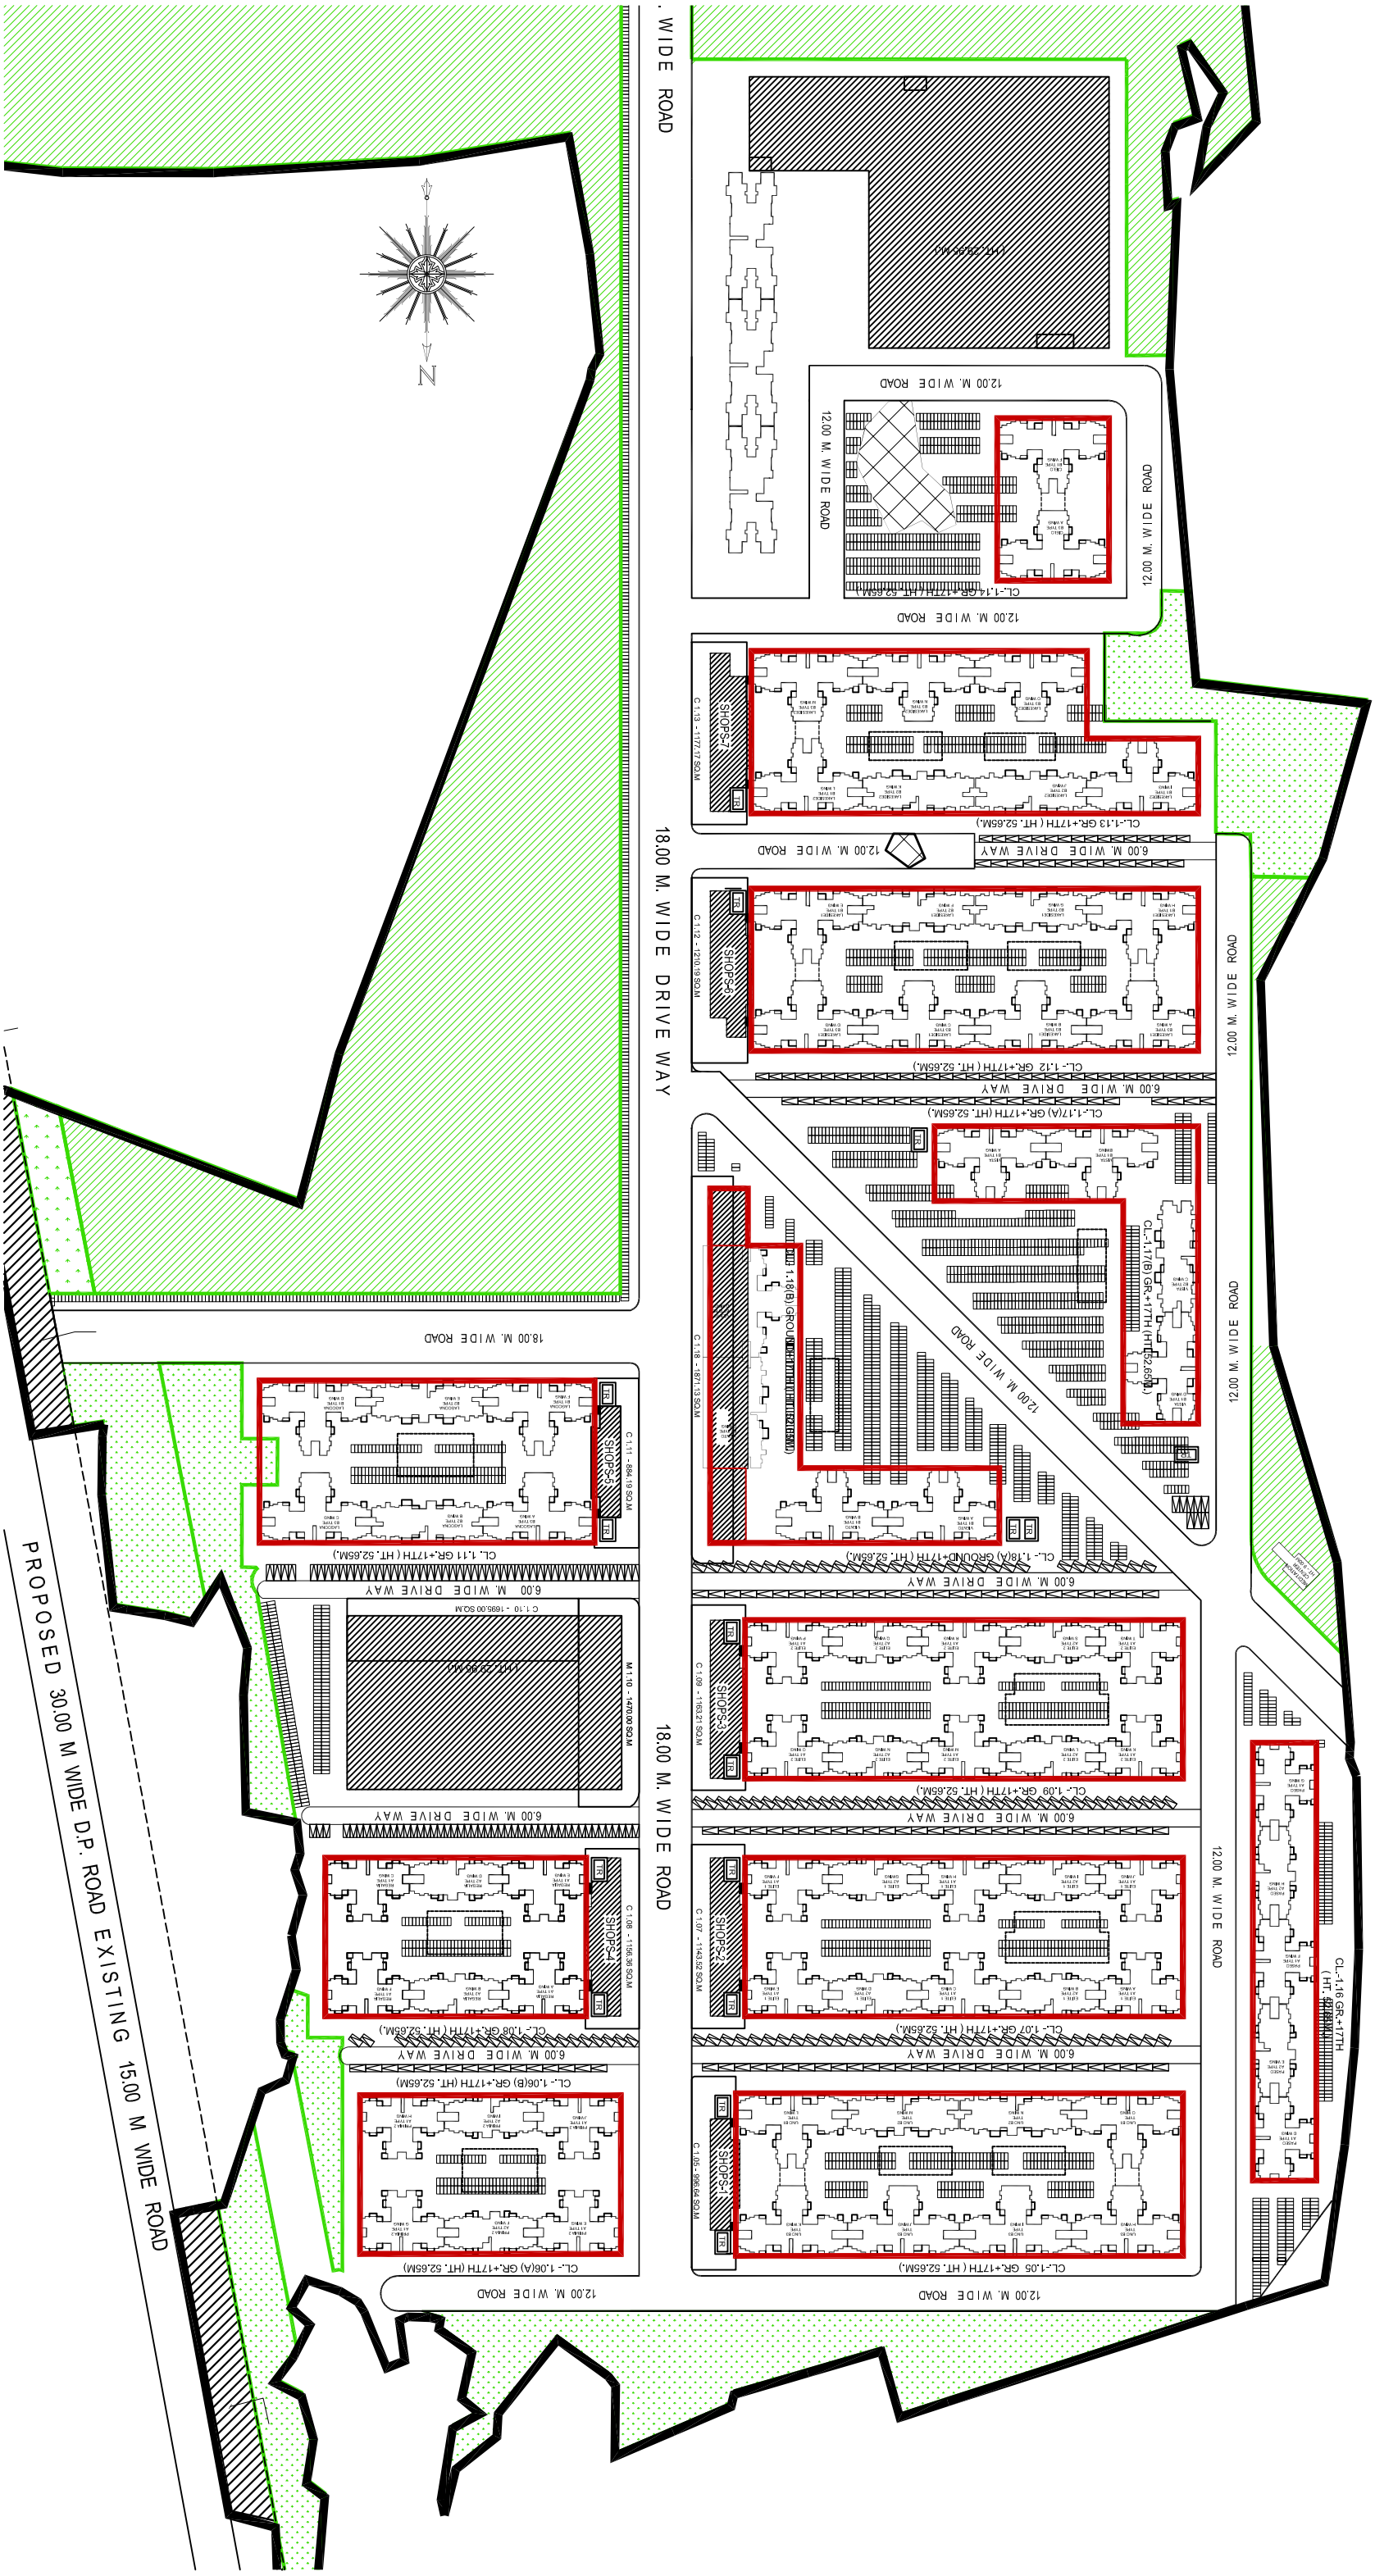

N
18.00 M. WIDE ROAD
12.00 M. WIDE ROAD
18.00 M. WIDE DRIVE WAY
12.00 M. WIDE ROAD
PROPOSED 30.00 M WIDE D.P. ROAD EXISTING 15.00 M WIDE ROAD
(HT. 29.90 M.)
SHOPS-1
SHOPS-2
SHOPS-3
SHOPS-4
SHOPS-5
SHOPS-7
6.00 M. WIDE DRIVE WAY
12.00 M. WIDE ROAD
CL.-1.16 GR.+17TH (HT. 52.65M.)