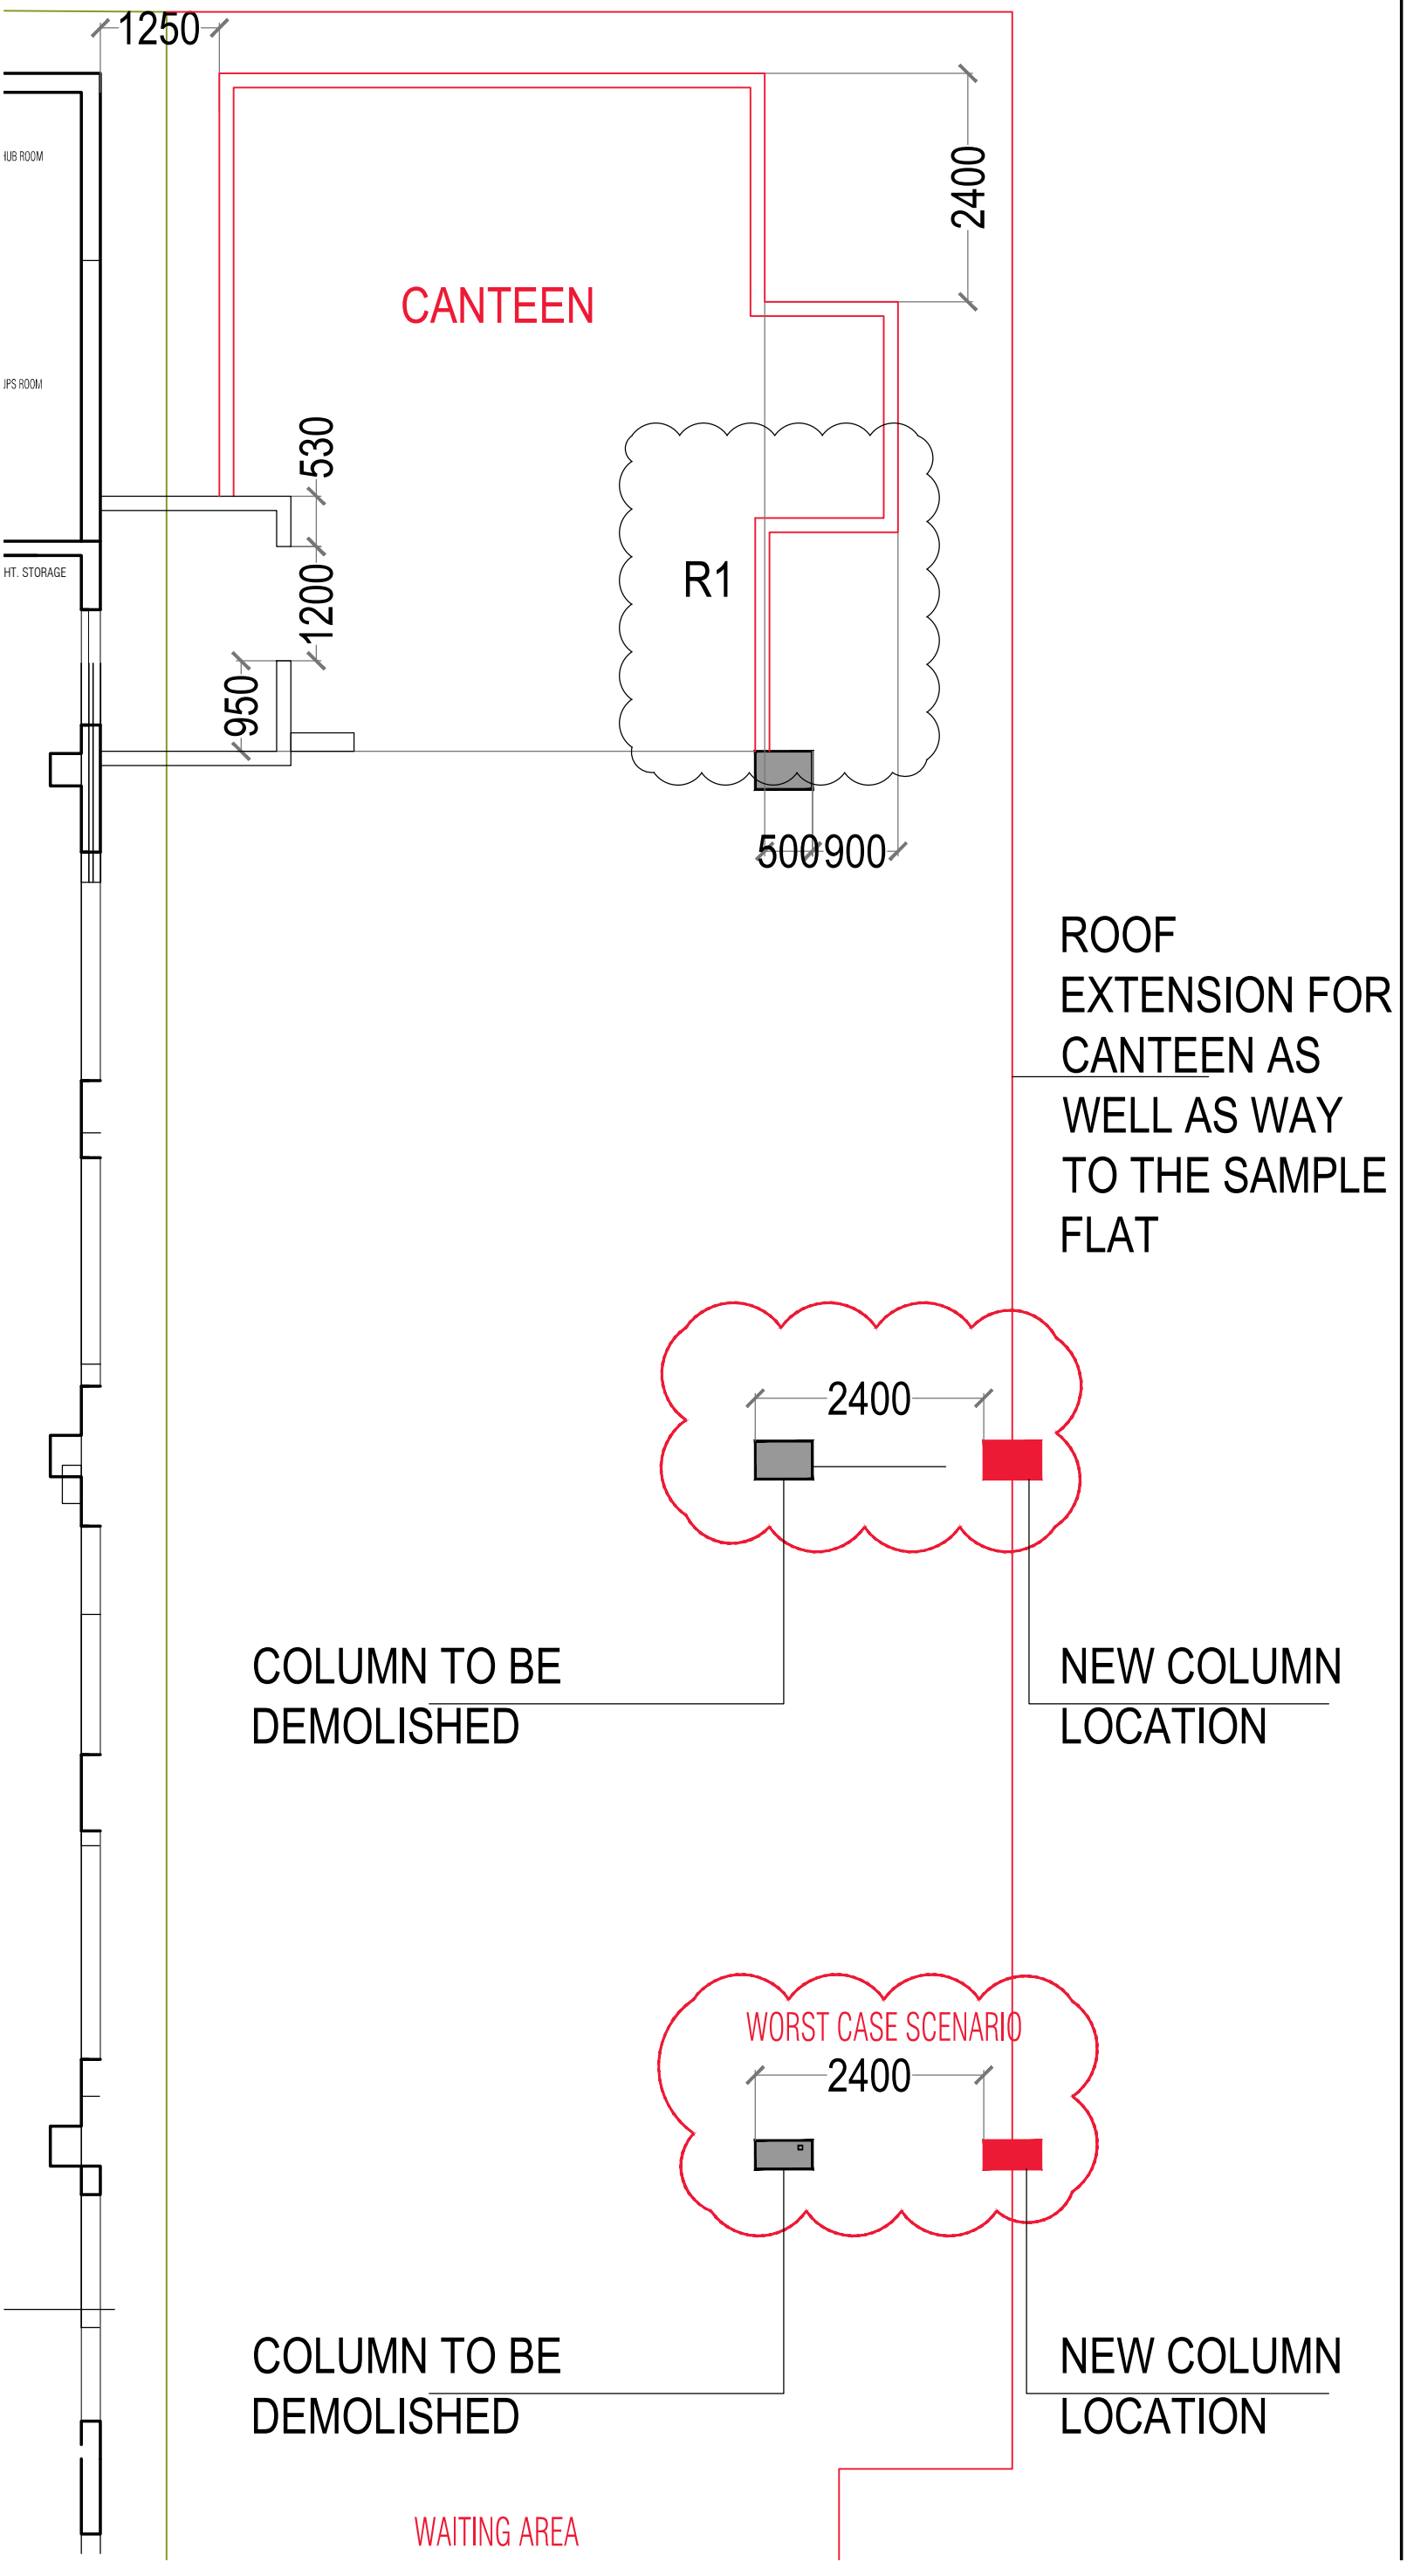

1250
UB ROOM
PS ROOM
HT. STORAGE
CANTEEN
2400
530
1200
950
R1
500
900
ROOF EXTENSION FOR CANTEEN AS WELL AS WAY TO THE SAMPLE FLAT
2400
COLUMN TO BE DEMOLISHED
NEW COLUMN LOCATION
WORST CASE SCENARIO
2400
COLUMN TO BE DEMOLISHED
NEW COLUMN LOCATION
WAITING AREA