
LAKESHORE GREENS - ASPIRATIONAL HOUSING
TYPICAL FLOOR PLAN 2017-10-06 - A

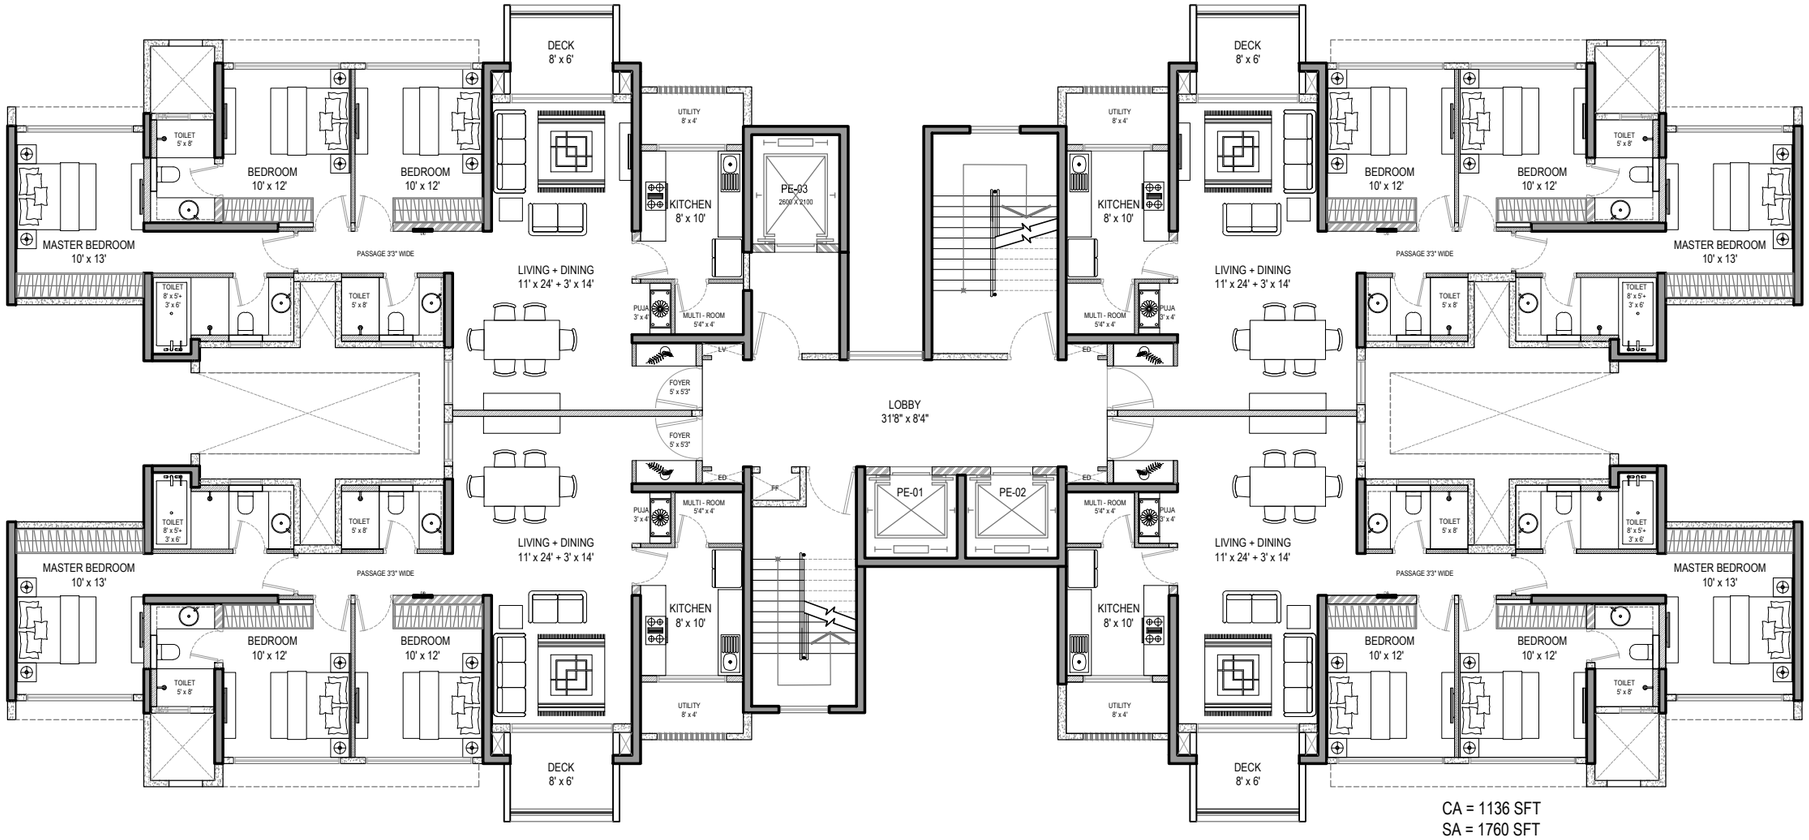

CA = 1136 SFT
SA = 1760 SFT

KAPADIA ASSOCIATES DESIGN LLP