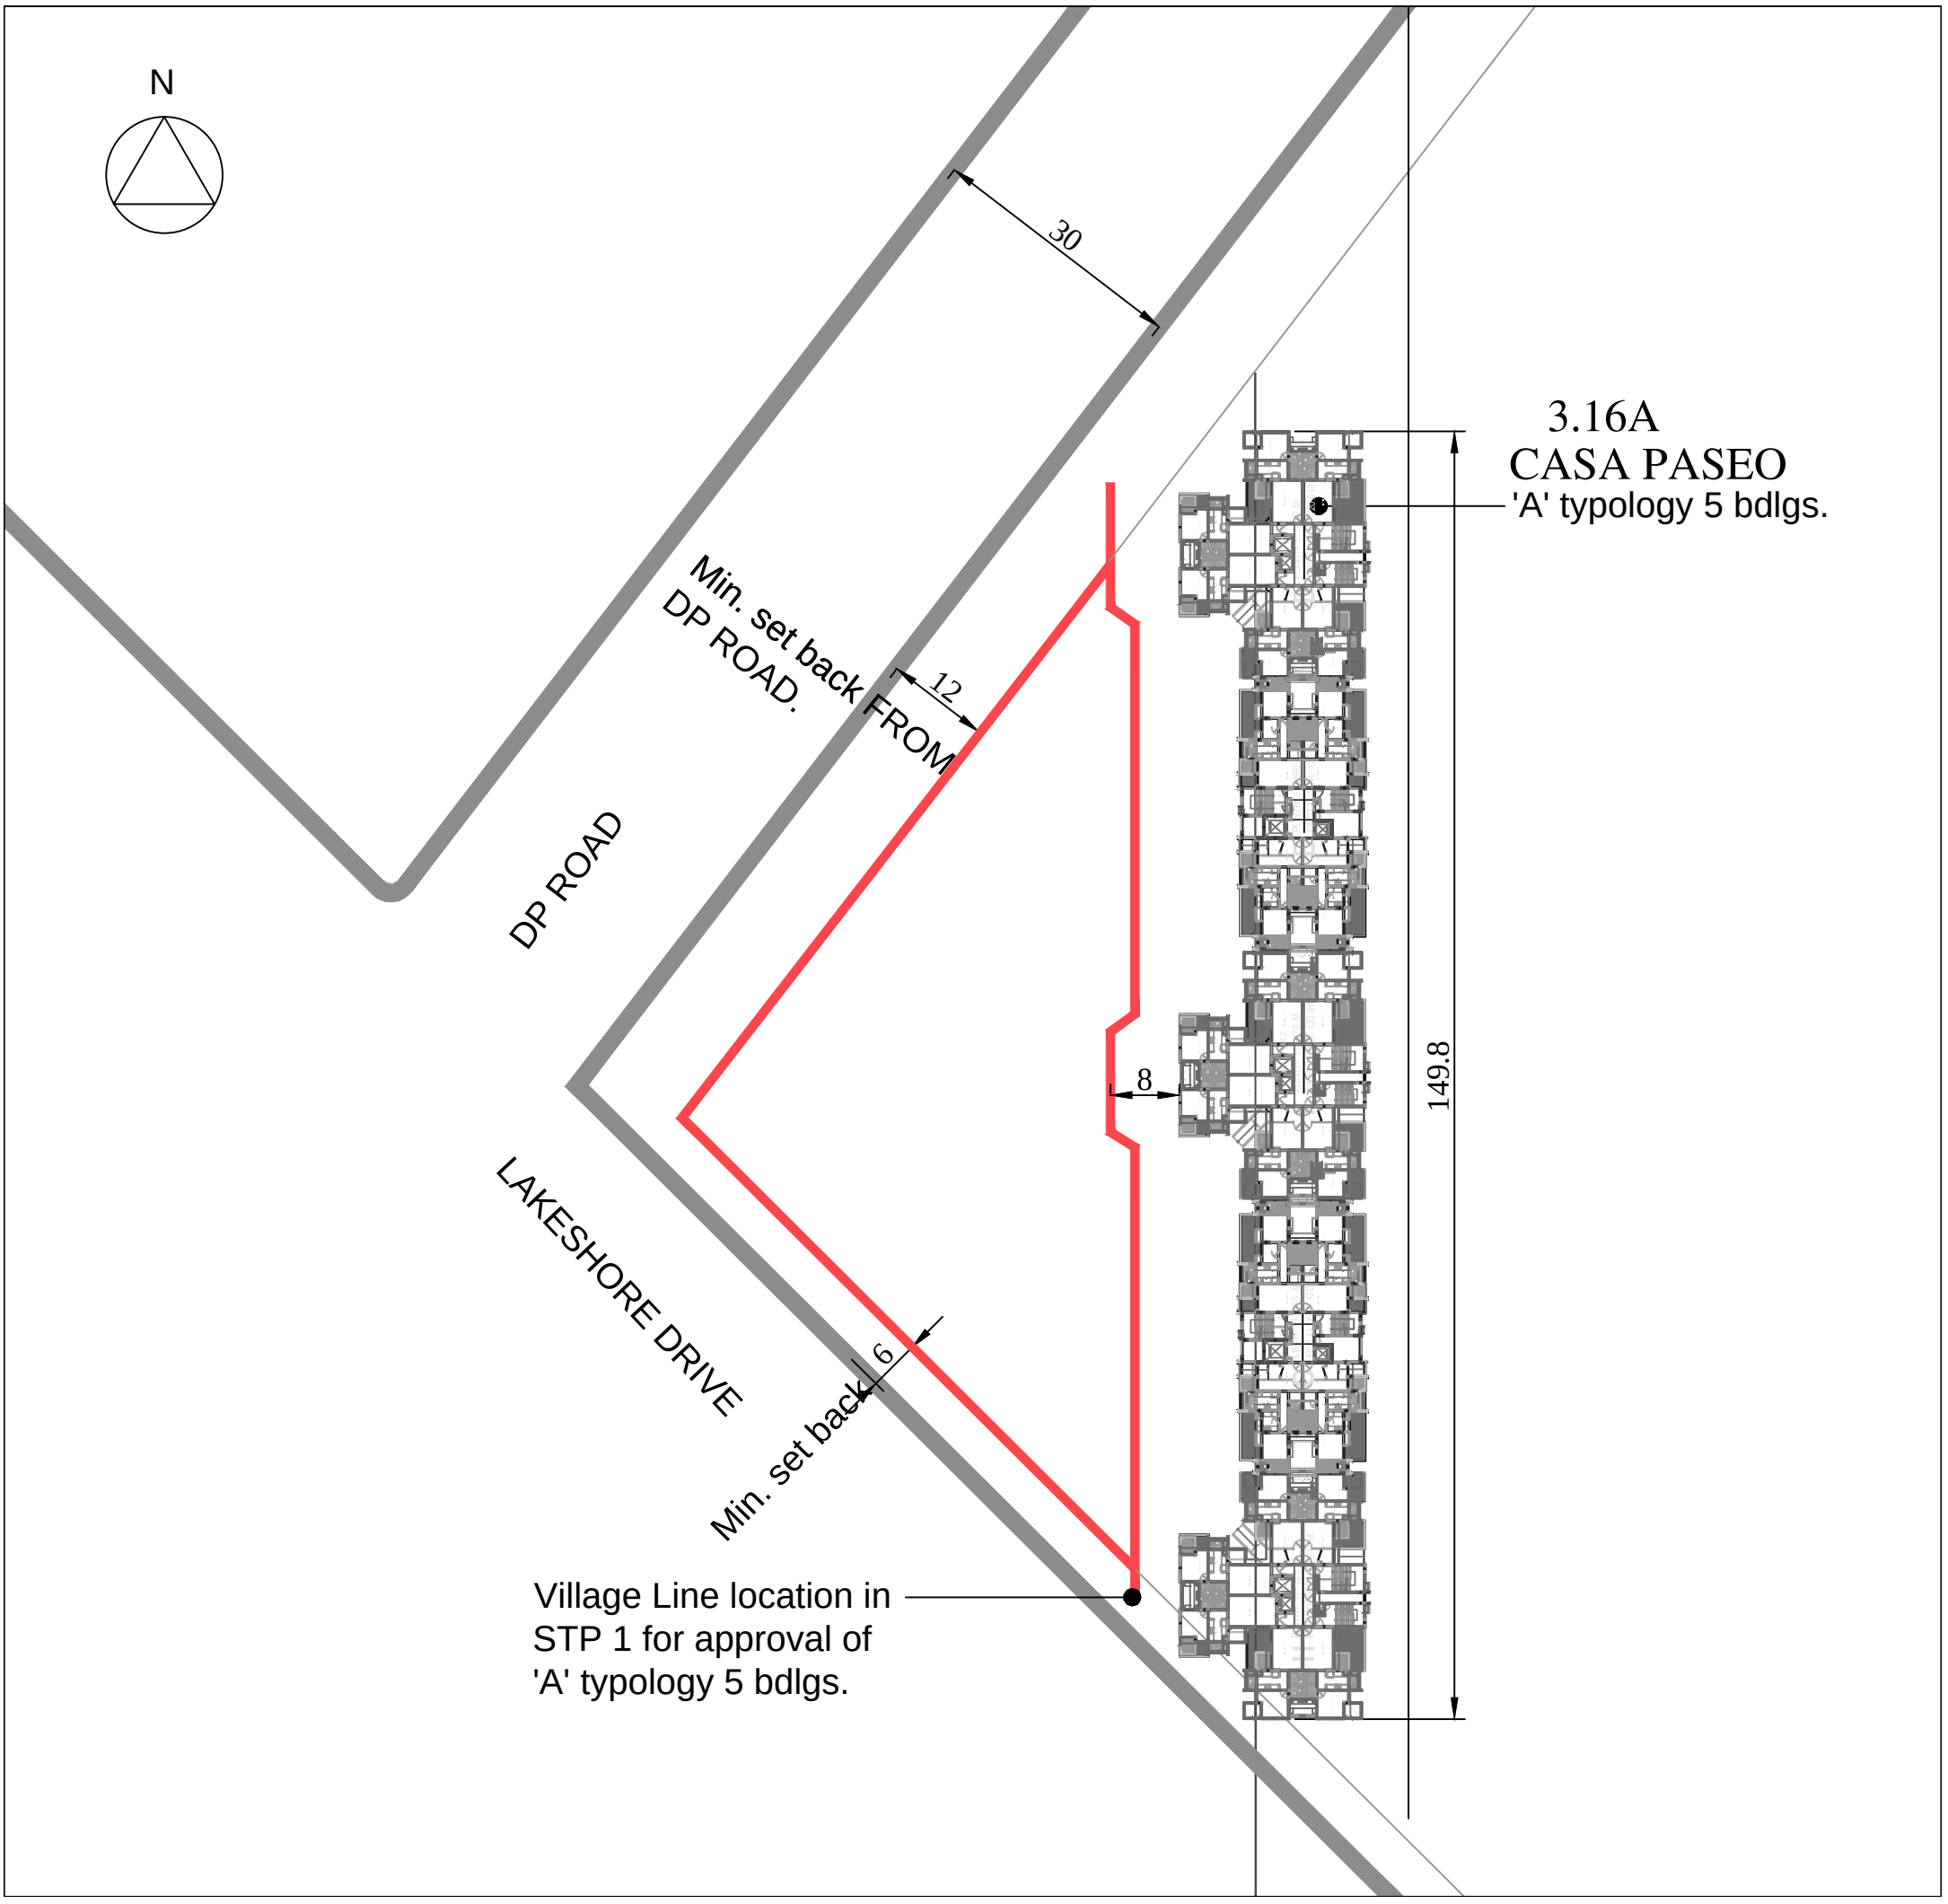

N
30
Min. set back FROM
DP ROAD.
12
DP ROAD
LAKESHORE DRIVE
6
Min. set back
Village Line location in
STP 1 for approval of
'A' typology 5 bdlgs.
8
149.8
3.16A
CASA PASEO
'A' typology 5 bdlgs.