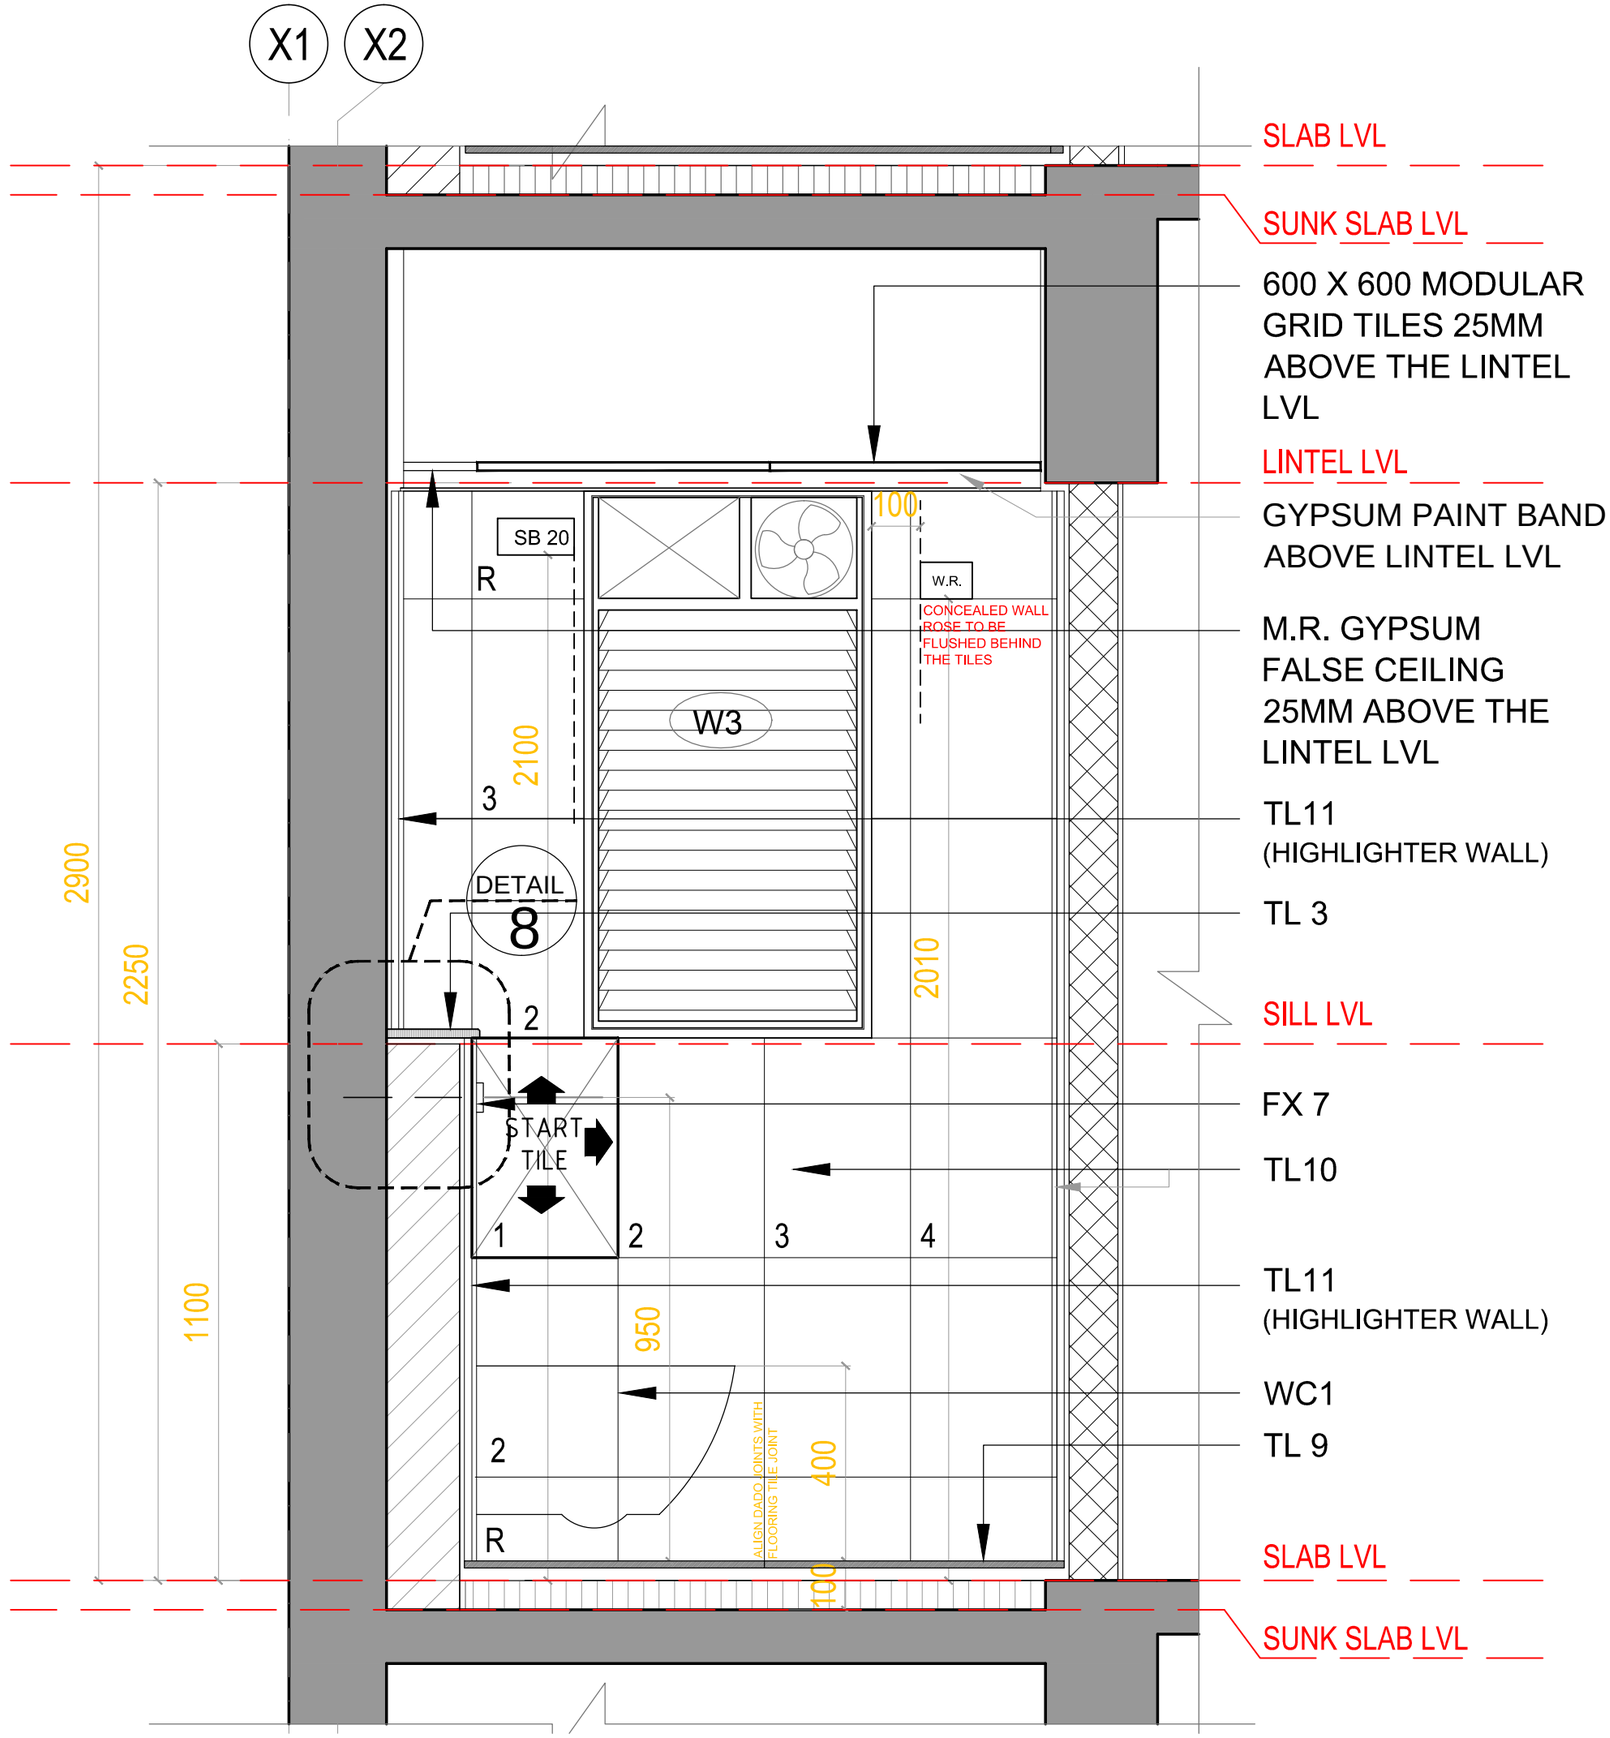

X1
X2
SLAB LVL
SUNK SLAB LVL
600 X 600 MODULAR GRID TILES 25MM ABOVE THE LINTEL LVL
LINTEL LVL
GYPSUM PAINT BAND ABOVE LINTEL LVL
M.R. GYPSUM FALSE CEILING 25MM ABOVE THE LINTEL LVL
TL11
(HIGHLIGHTER WALL)
TL 3
SILL LVL
FX 7
TL10
TL11
(HIGHLIGHTER WALL)
WC1
TL 9
SLAB LVL
SUNK SLAB LVL
SB 20
R
W.R.
CONCEALED WALL ROSE TO BE FLUSHED BEHIND THE TILES
100
W3
2100
3
DETAIL
8
2
START TILE
1
2
3
4
2
R
950
400
ALIGN DADO JOINTS WITH FLOORING TILE JOINT
2010
2900
2250
1100