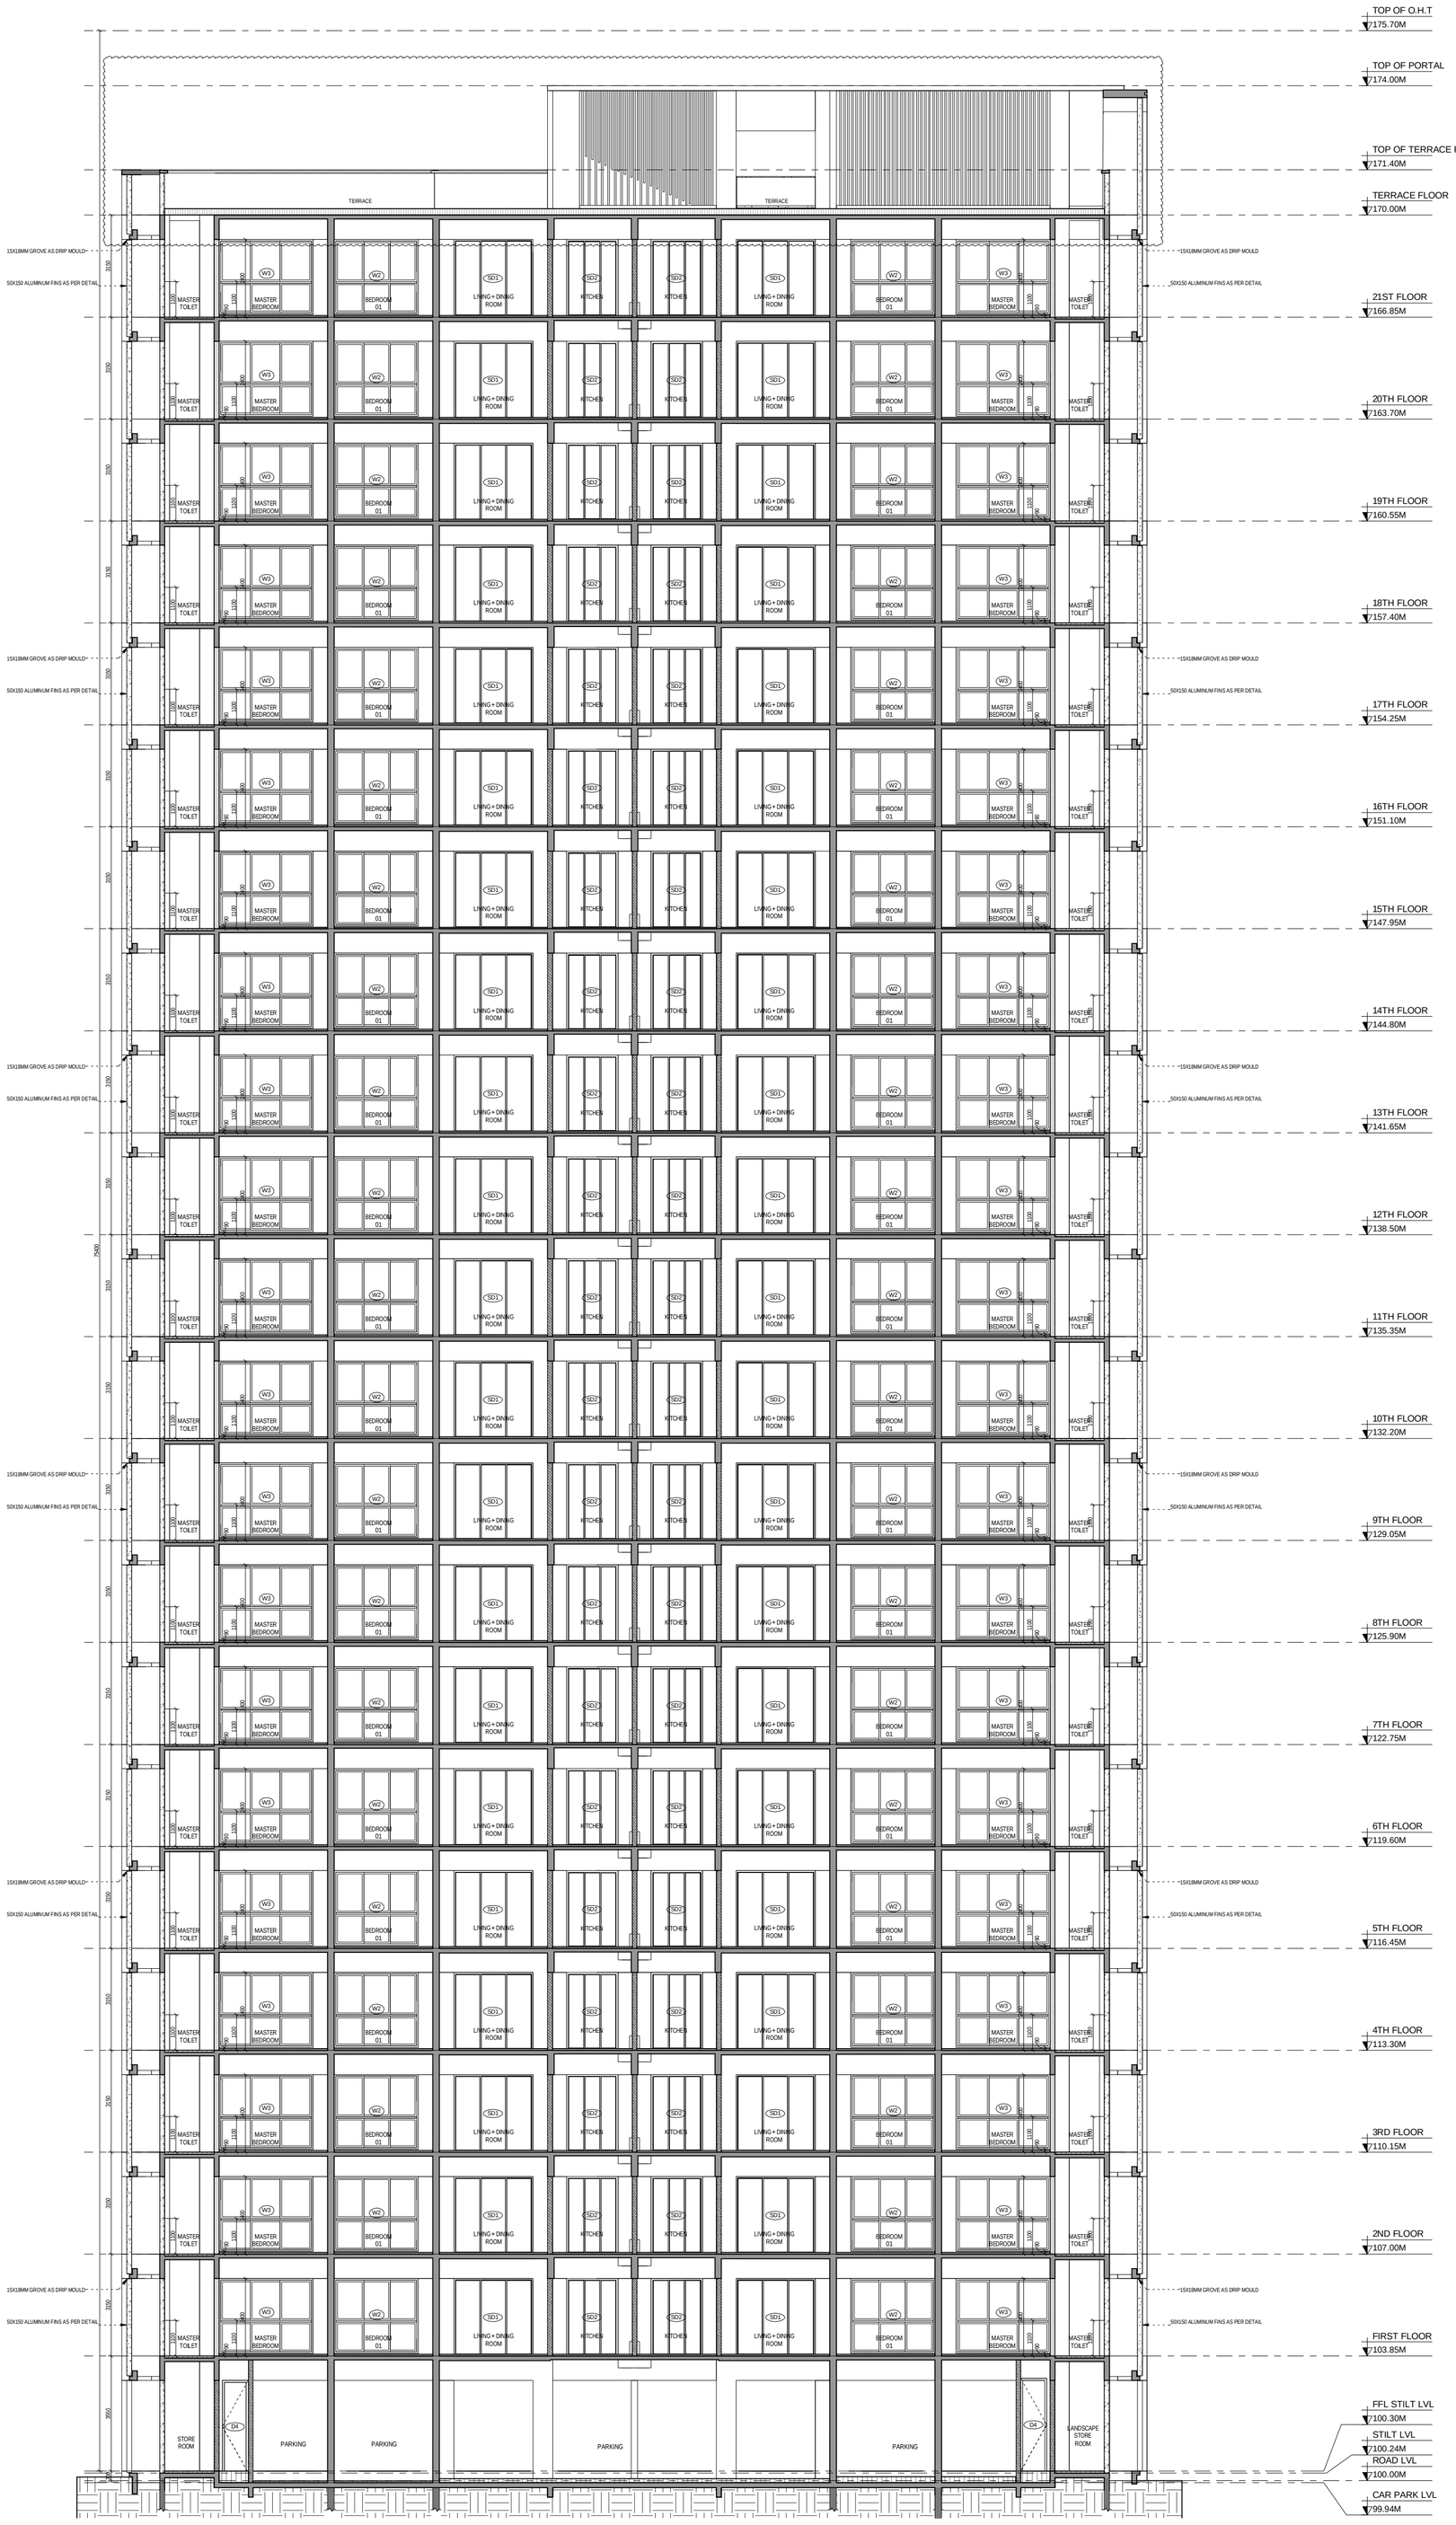


A SECTION -AA

1 : 100

GENERAL NOTES

All dimensions are in milllimeters and levels in meters unless specified otherwise.

Do not scale the drawing follow written measurements.

All dimensions are unfinished dimensions unless specified otherwise.

All discrepancies shouild be bought to notice of teh architect prior to execution of job/procuring material at site.


This drawing is property of Kapadia Associates and should not be copied,reproduced, handed over to a third party or used for any purpose other than for which it has been issued.

This drawing is to be read in conjunction with all relevant structural and services drawing.

REVISION INDEX

No.	Date	Description

KEY PLAN

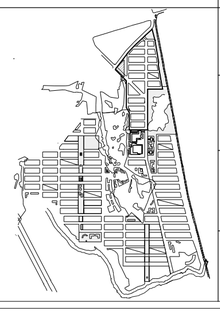

CONSULTANTS

AECOM
Unit No. 2, 8th Floor, Times Square,
Wing 'A', Opp. Mittal Estate,
Andheri Kurla Road, Marol, Andheri (East),
Mumbai - 400 059 . India.
Tel : +91 22 67894000
Fax : +91 22 67894111
www.aecom.com

STRUCT BOMBAY CONSULTANTS
Civil & Structural Consultants
Tel : 022-24937510 / 24933986
email : sbcbom@gmail.com

PBB
Planner /Landscape Architect
Tel : 079 6923054
email : landscapeindia@usg.net

NORTH

STAMP & SIGN

ADVANCE COPY

DRAWN	PROJECT TITLE	PROJ. NO.
SK	LODHA CROWN LODHA PALAVA-SECTOR 3	L-6513
CHECKED	DRAWING TITLE	DWG. NO.
ES	AR-LC-BUILDING SECTION	301
SCALE	DRAWING STAGE	DATE
1 : 100	WORKING DRAWING	29.01.2018
REV. NO.		

KAPADIA ASSOCIATES

DESIGN LLP
12-114
Peninsula Centre,Dr. S.S. Rao Road,
Off Ambedkar Road,Parel East,
Mumbai 400012
Tel : 91-22-6660 2838 / 39
Fax : 91-22-6660 2844
E-mail : kapl@kapl.in
Website: www.kapl.in