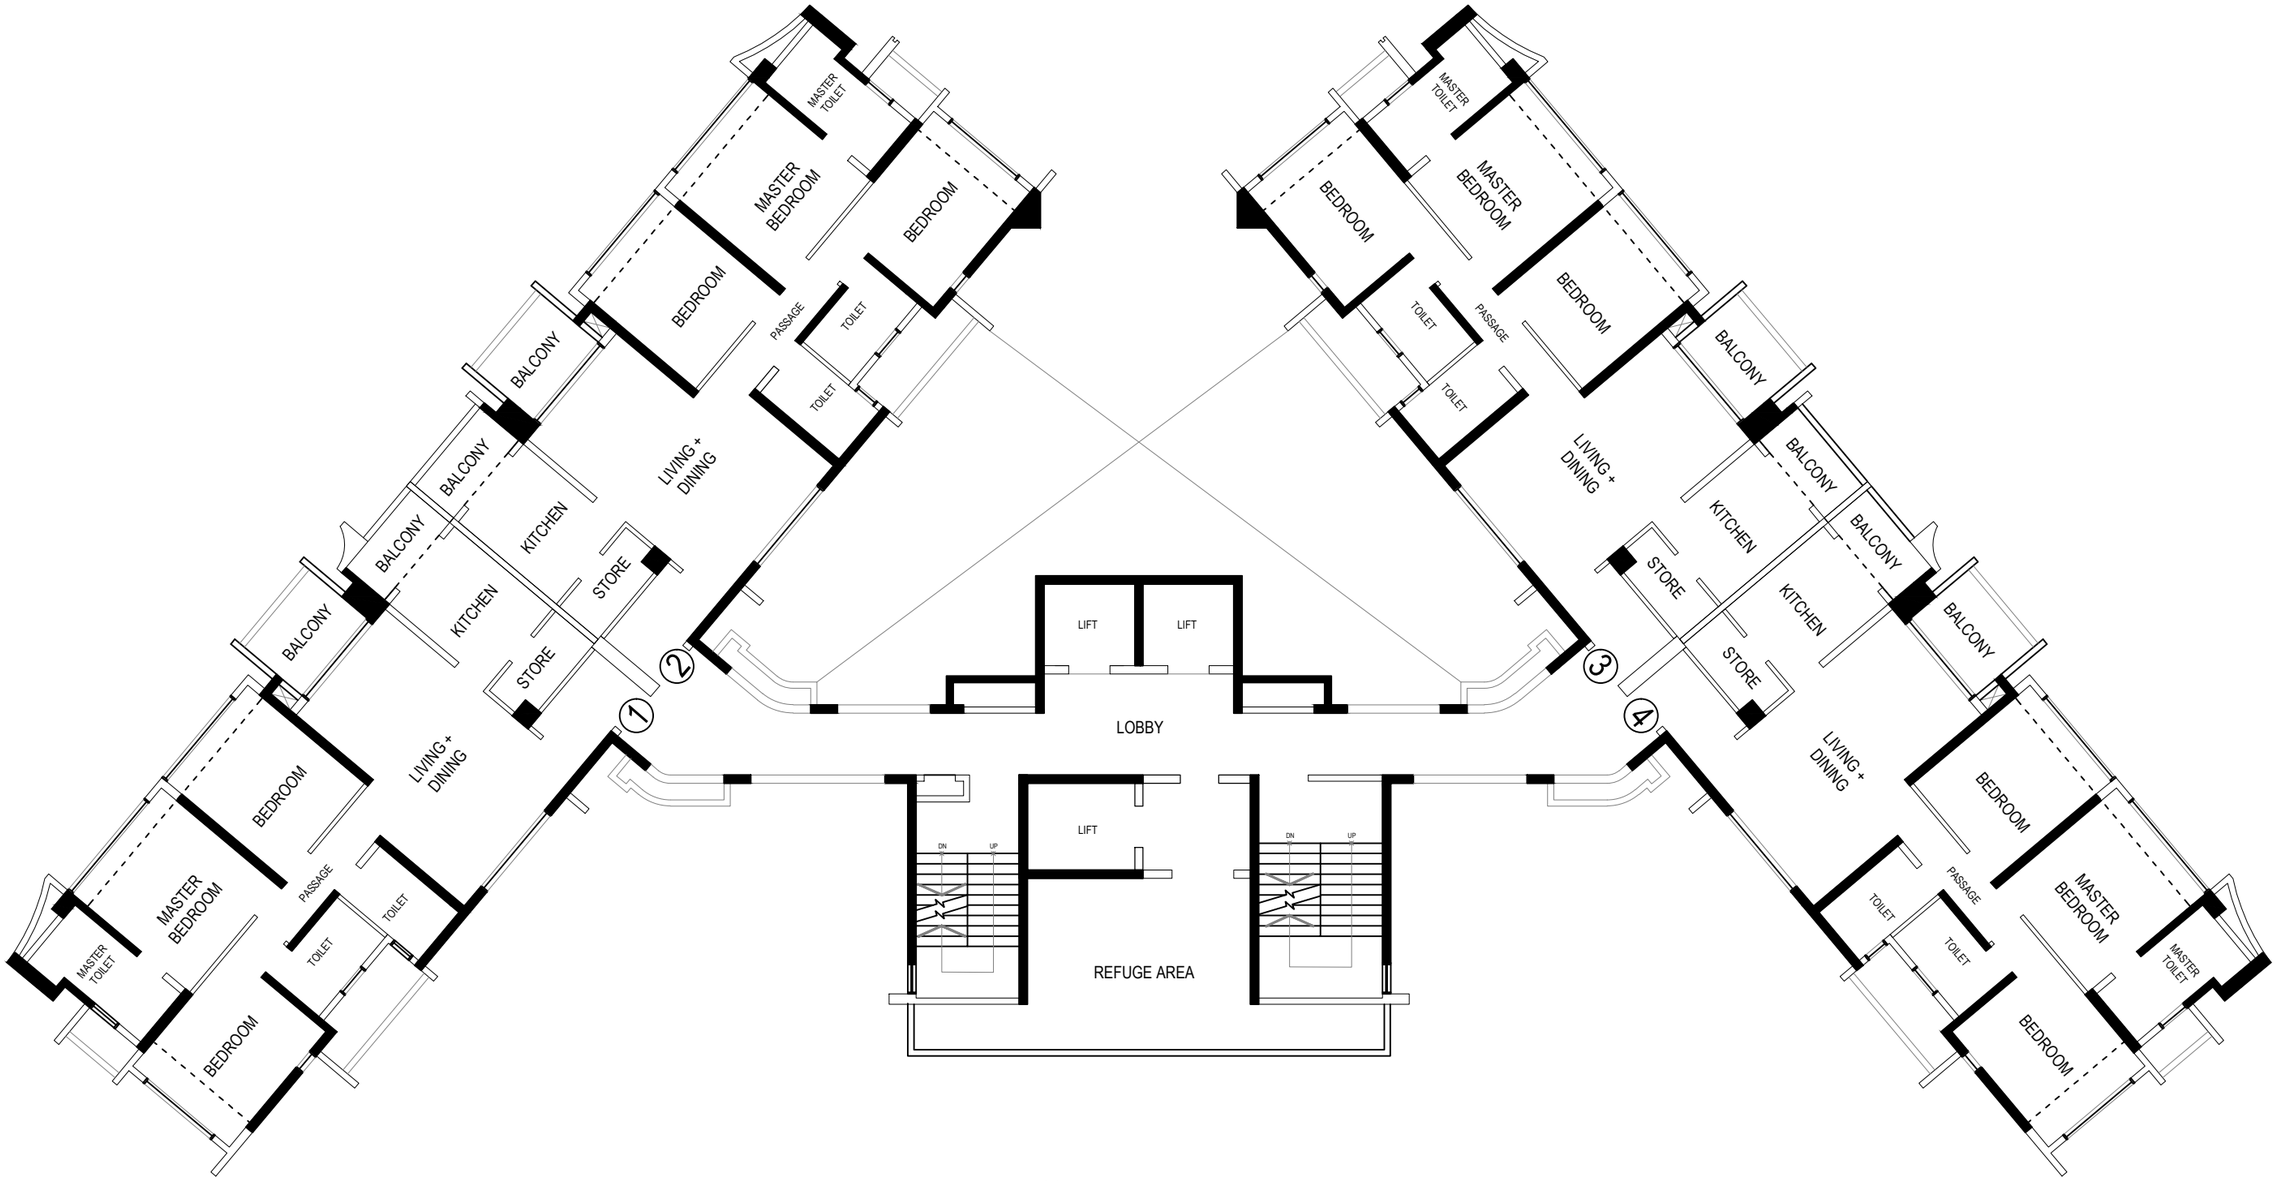


20TH LEVEL PLAN

PALAVA, DOMBIVALI	LODHA CROWN	FLOOR 20th	FLAT NO.

NOTE:PLAN NOT TO THE SCALE

LODHA
BUILDING A BETTER LIFE

DEVELOPERS

PALAVA DWELLERS PRIVATE LIMITED

412, Floor- 4, 17G Vardhaman Chamber,
Cawasji Patel Road, Horniman Circle, Fort,
Mumbai-400001

NORTH

ARCHITECT

KAPADIA ASSOCIATES PVT. LTD
ARCHITECTURE. URBAN DESIGN
OFF. AMBEDKAR ROAD, PAREL EAST, MUMBAI 400 012.
TEL: 91-22-56602838/39 FAX: 91-22-56602844
email: kapl@hathway.com