



2 COLUMN BLOWUP_SW21,SW51

1 : 50

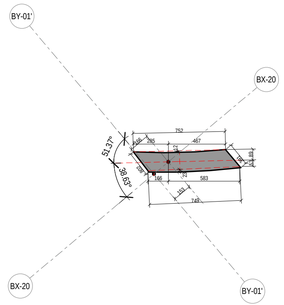


4 COLUMN BLOWUP_P1

1 : 25

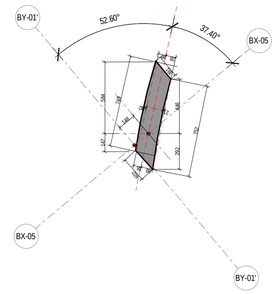

3 COLUMN BLOWUP_P9

1 : 25

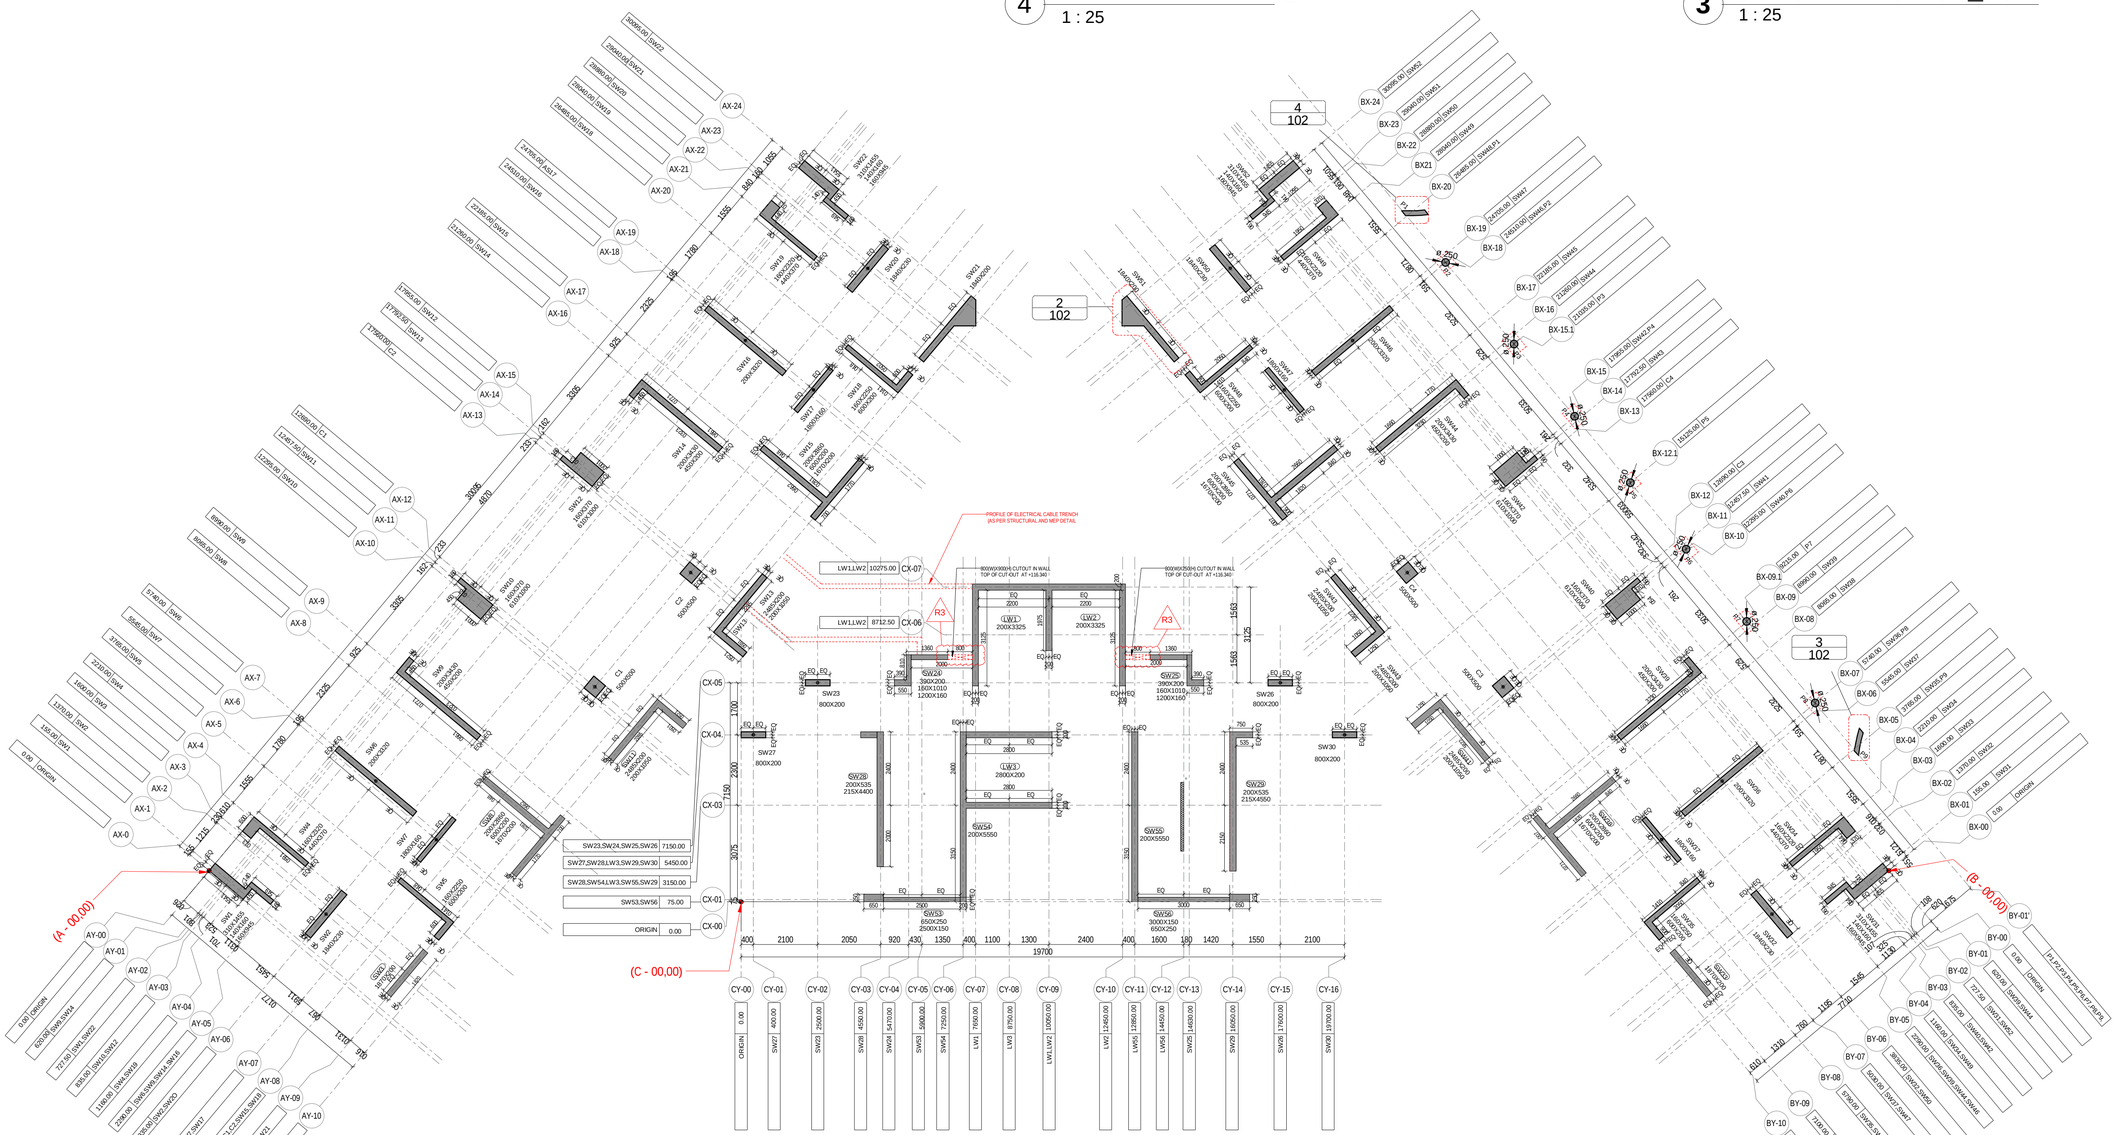

1 CENTERLINE PLAN

1 : 100

GENERAL NOTES

All dimensions are in milllimeters and levels in meters unless specified otherwise.

Do not scale the drawing follow written measurements.


All dimensions are unfinished dimensions unless specified otherwise.

All discrepancies shouild be bought to notice of teh architect prior to execution of job/procuring material at site.

This drawing is property of Kapadia Associates and should not be copied,reproduced, handed over to a third party or used for any purpose other than for which it has been issued.

This drawing is to be read in conjunction with all relevant structural drawing.

KEY PLAN

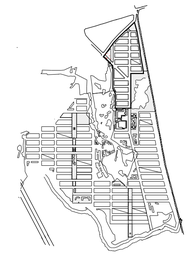

REVISION INDEX

No	Date	Description
R-00	06.11.2017	
R-01	28.11.2017	CUT-OUT IN ELEC. & F.H.C SHAFT SHEAR WALL ADDED. THICKNESS OF SW28 & SW29 REVISED
R-02	13.12.2017	VERANDAH COLUMN ADDED
R-03	19.01.2018	SW 24 &SW25 UPDATED. VERANDAH CURVED COLUMNS UPDATED.

CONSULTANTS

AECOM
Unit No. 2, 8th Floor, Times Square,
Wing 'A', Opp. Mittal Estate,
Andheri Kurla Road, Marol, Andheri (East),
Mumbai - 400 059 . India.
Tel : +91 22 67894000
Fax: +91 22 67894111
www.aecom.com

STRUCT BOMBAY CONSULTANTS
Civil & Structural Consultants
Tel : 022-24937510 / 24933986
email : sbcbom@gmail.com

PBB
Planner /Landscape Architect
Tel : 079 6823054
email : landscapeindia@usq.net

STAMP & SIGN	NORTH
PROJECT TITLE	PROJ. NO.
LODHA CROWN LODHA PALAVA-SECTOR 3	L-6513
DRAWING TITLE	DWG. NO.
AR-LC-CENTERLINE PLAN	102
DRAWING STAGE	REV. NO.
WORKING DRAWING	R-03

DRAWN	CHECKED	SCALE	DATE
SK	ES	As indicated	19.01.2018

KAPADIA ASSOCIATES
DESIGN LLP
12-114
Peninsula Centre,Dr. S.S. Rao Road,
Off Ambedkar Road,Parel East,
Mumbai 400012
Tel : 91-22-6660 2838 / 39
Fax : 91-22-6660 2844
E-mail : kapl@kapl.in
Website: www.kapl.in