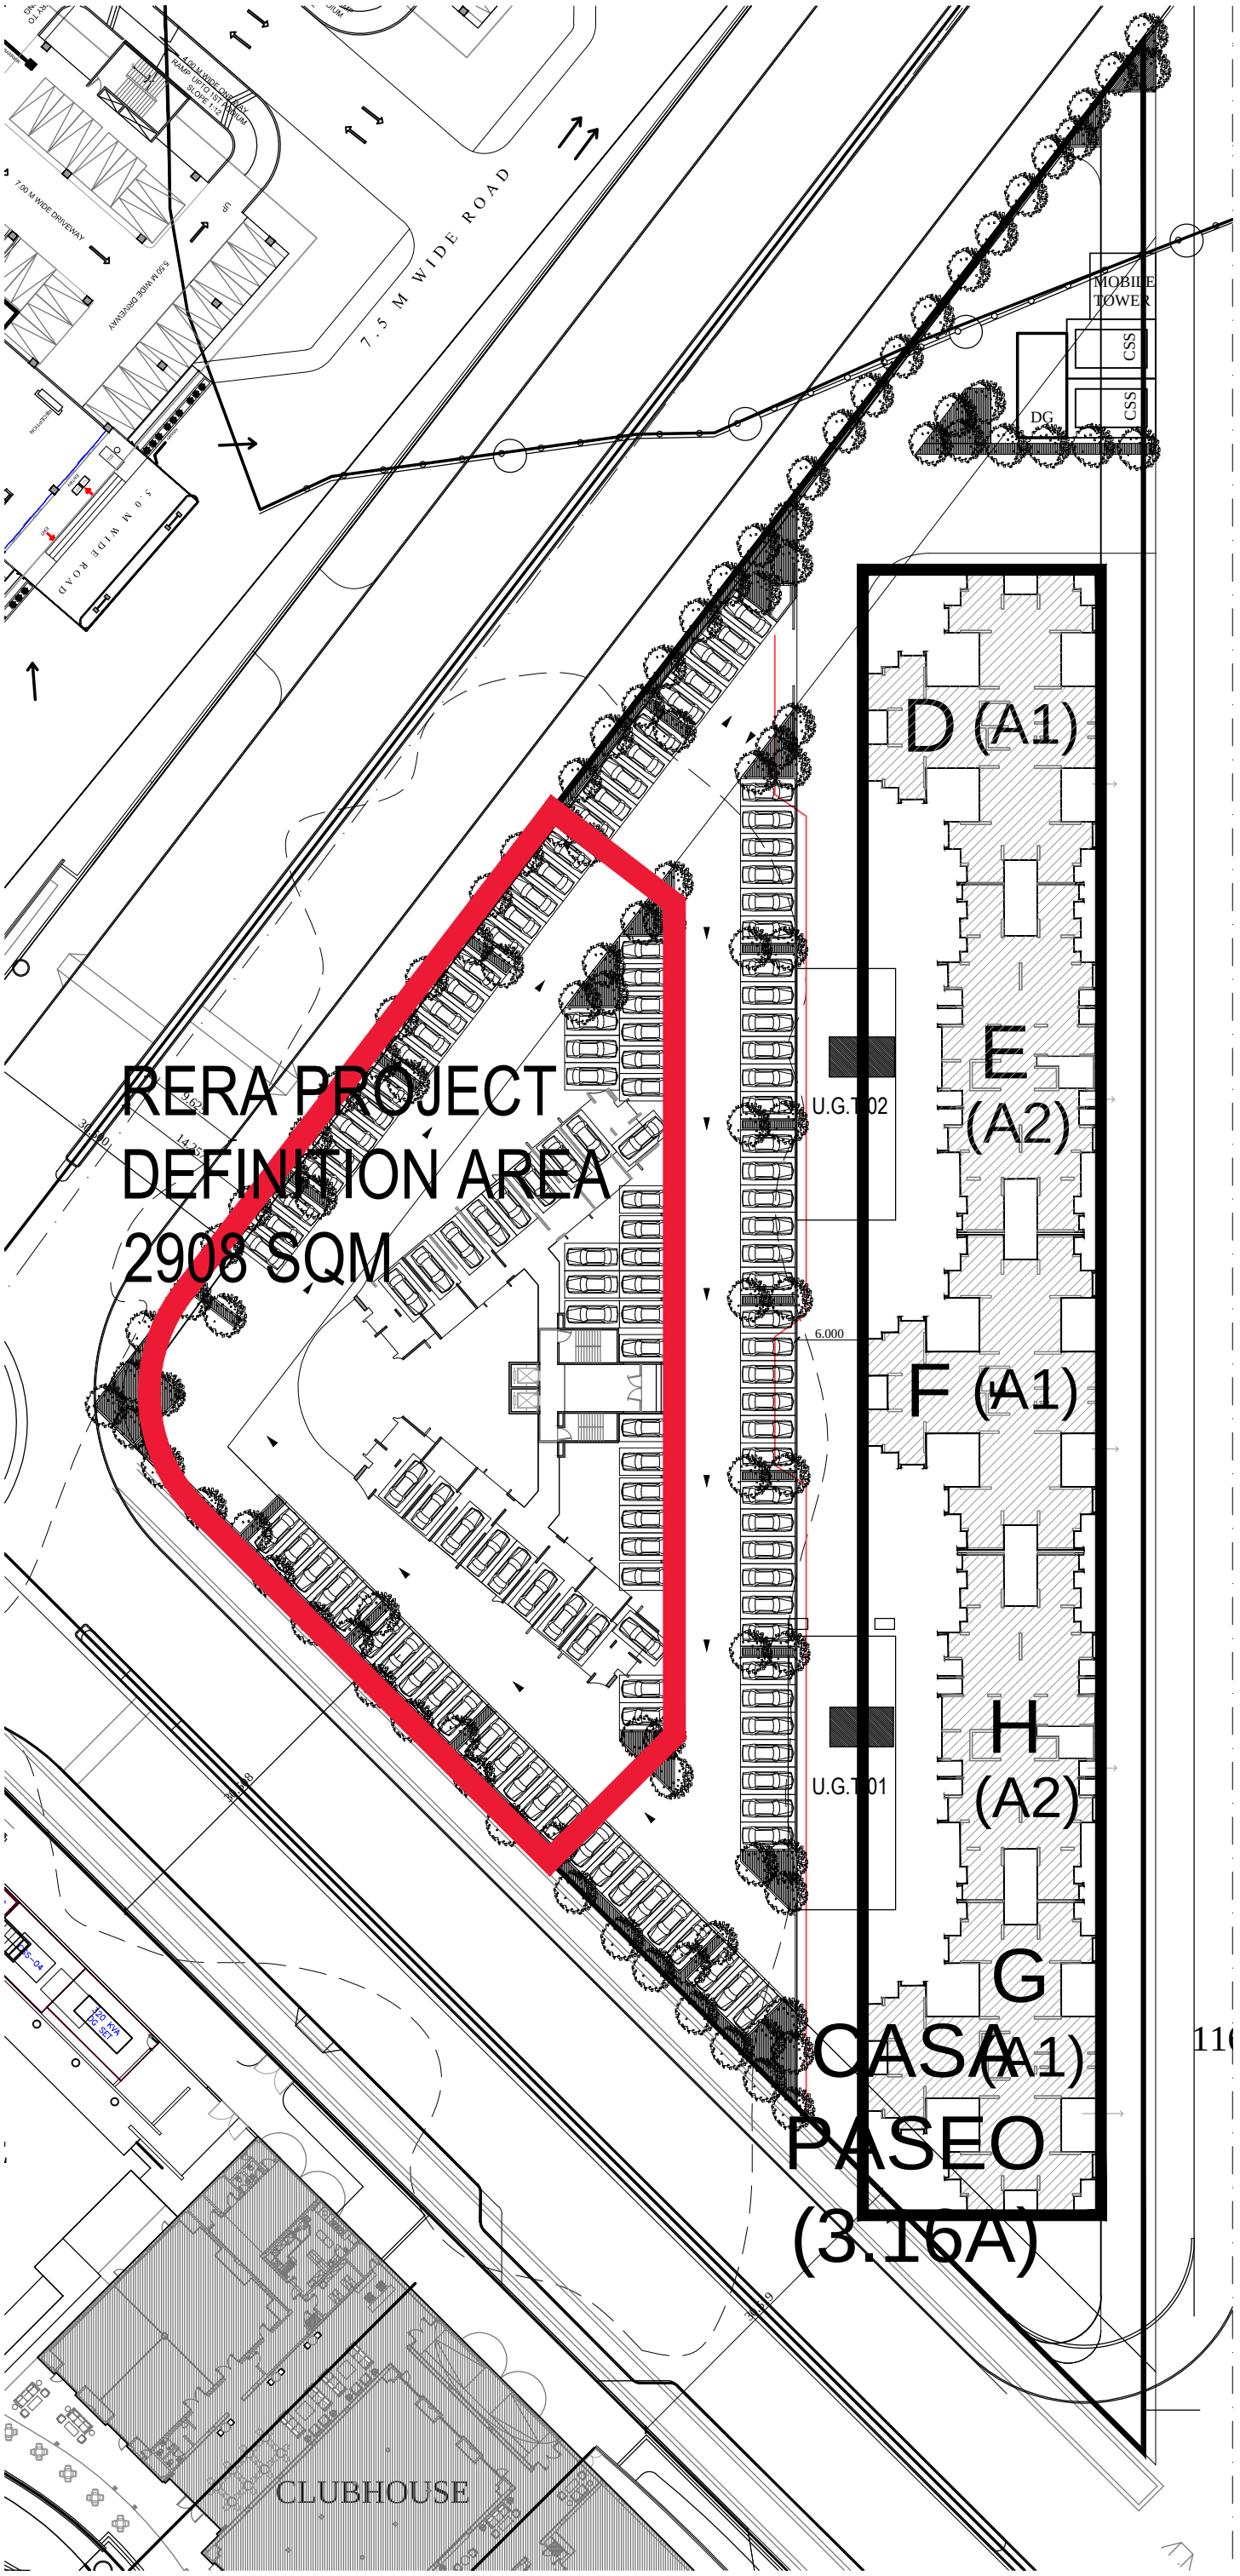

7.5 M WIDE ROAD
5.0 M WIDE ROAD
7.00 M WIDE DRIVEWAY
5.50 M WIDE DRIVEWAY
RAMP UP TO 1ST PODIUM SLOPE 1:12
MOBILE TOWER
CSS
CSS
DG
D (A1)
E (A2)
F (A1)
H (A2)
G (A1)
U.G.T.02
U.G.T.01
6.000
RERA PROJECT
DEFINITION AREA
2908 SQM
CASA
PASEO
(3.16A)
CLUBHOUSE