
OPEN PARKING= 116
STILT PARKING= 5
SECTOR 2 MLCP= 47

TOTAL= 168 CARS

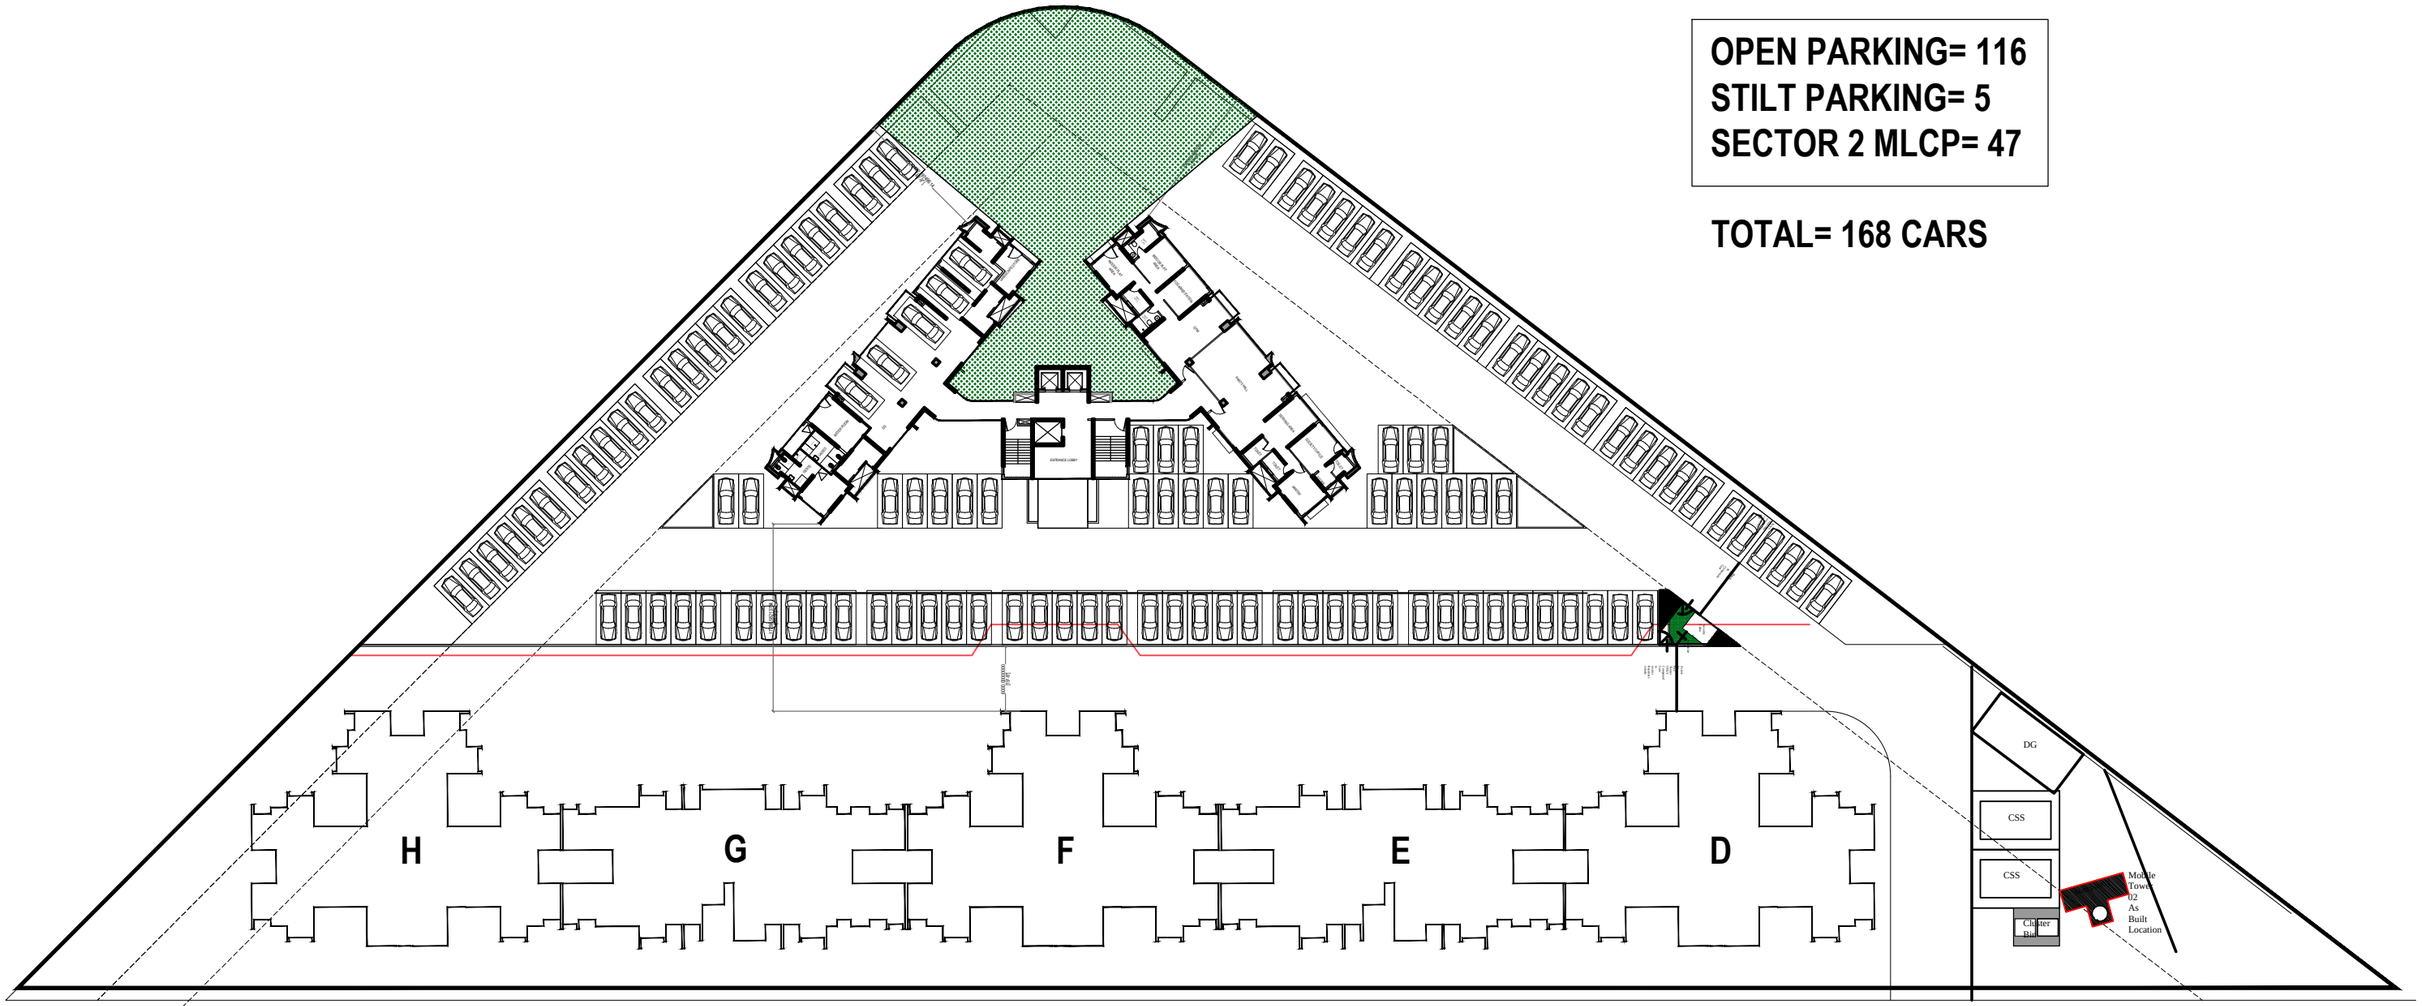

LODHA I CASA PASEO
PALAVA

SITE PLAN - AT TYPICAL FLOOR LEVEL

KAPADIA ASSOCIATES DESIGN LLP
16-05-2017