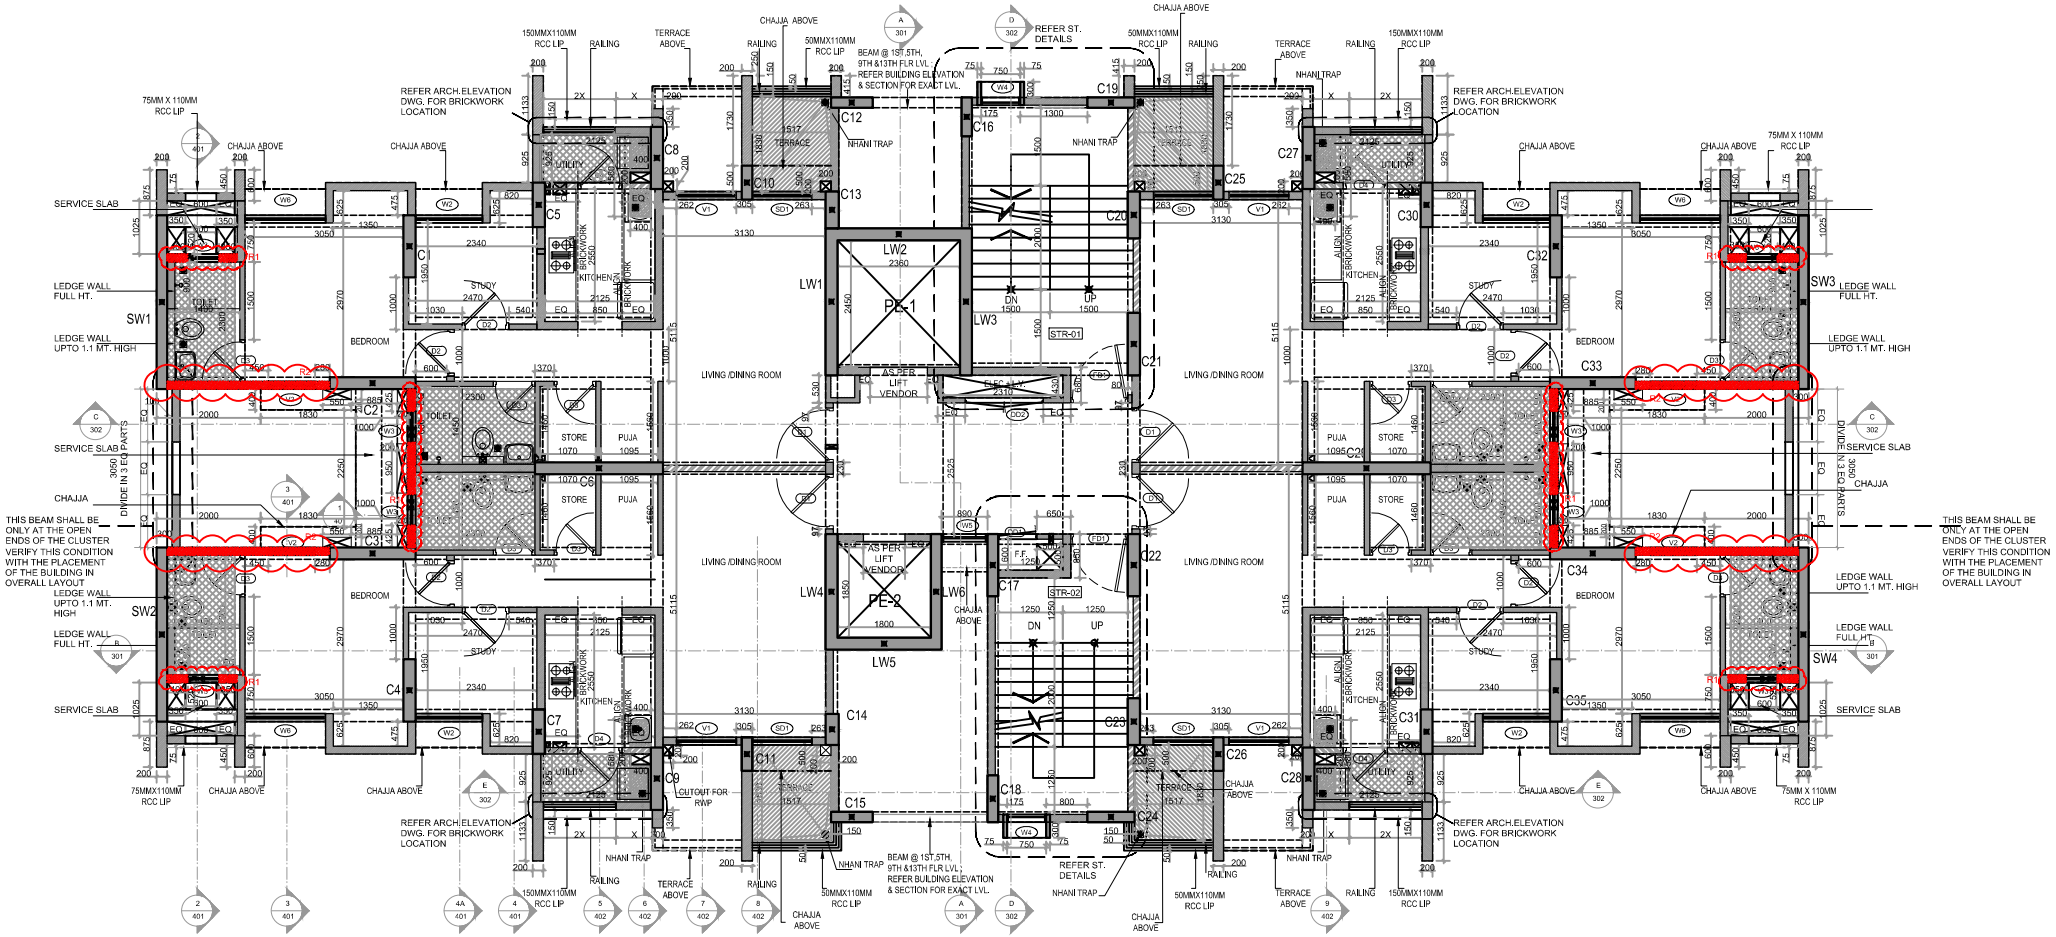

REFER ST. DETAILS
REFER ARCH.ELEVATION DWG. FOR BRICKWORK LOCATION
BEAM @ 1ST,5TH, 9TH &13TH FLR LVL : REFER BUILDING ELEVATION & SECTION FOR EXACT LVL.
150MMX110MM RCC LIP
50MMX110MM RCC LIP
75MM X 110MM RCC LIP
75MMX110MM RCC LIP
CHAJJA ABOVE
RAILING
TERRACE ABOVE
NHANI TRAP
SERVICE SLAB
LEDGE WALL FULL HT.
LEDGE WALL UPTO 1.1 MT. HIGH
CHAJJA
DIVIDE IN 3 EQ PARTS
THIS BEAM SHALL BE ONLY AT THE OPEN ENDS OF THE CLUSTER VERIFY THIS CONDITION WITH THE PLACEMENT OF THE BUILDING IN OVERALL LAYOUT
LIVING /DINING ROOM
BEDROOM
KITCHEN
TOILET
STUDY
STORE
PUJA
UTILITY
TERRACE
CUTOUT FOR RWP
AS PER LIFT VENDOR
DN
UP
STR-01
STR-02
PE-1
PE-2
LW1
LW2
LW3
LW4
LW5
LW6
SW1
SW2
SW3
SW4