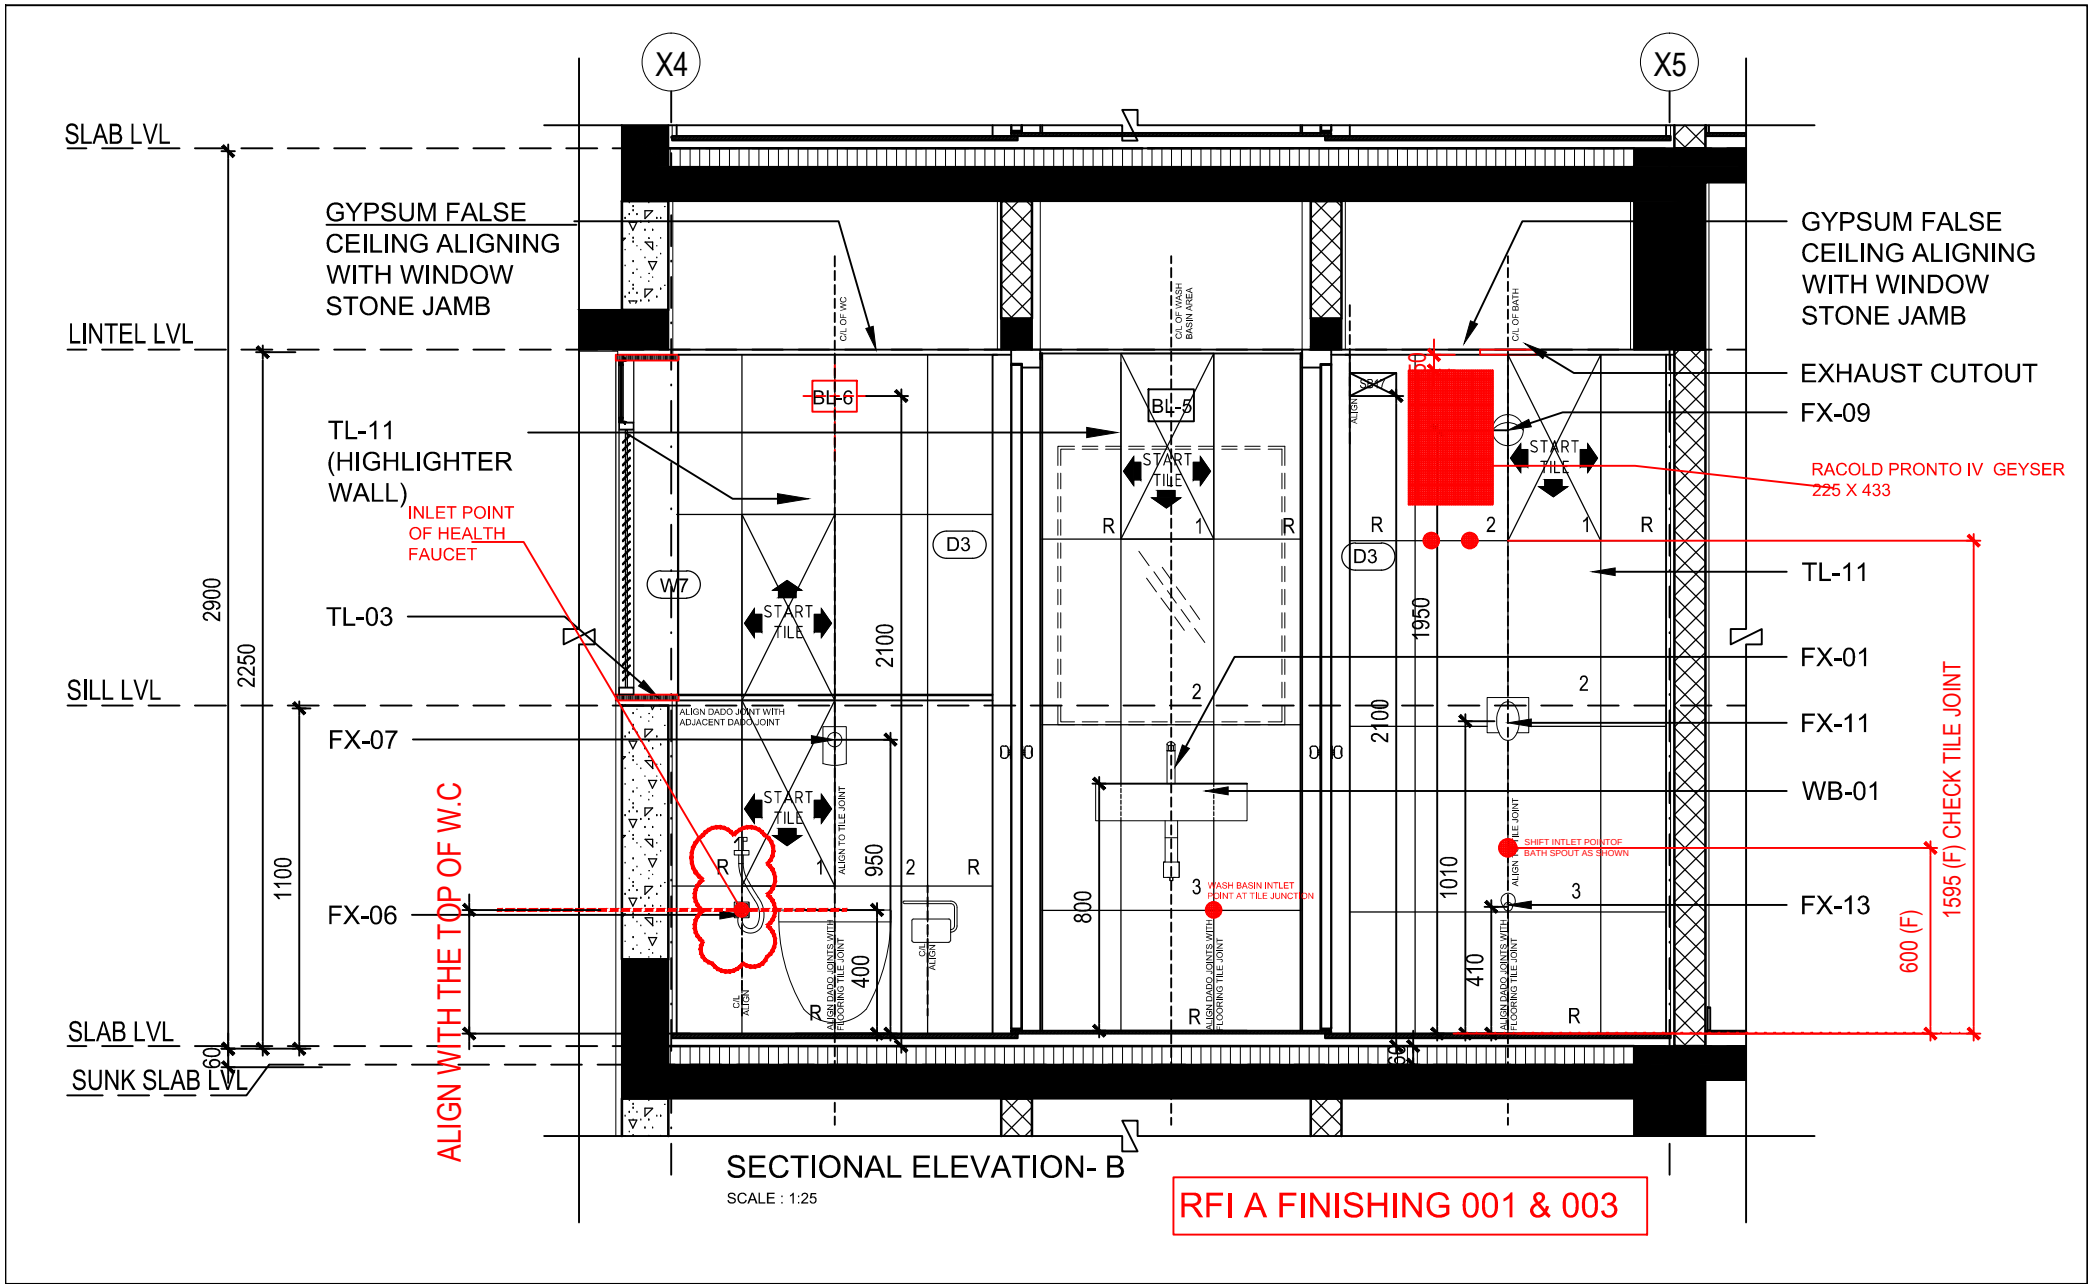

X4
X5
SLAB LVL
LINTEL LVL
SILL LVL
SLAB LVL
SUNK SLAB LVL
2900
2250
1100
60
GYPSUM FALSE CEILING ALIGNING WITH WINDOW STONE JAMB
TL-11 (HIGHLIGHTER WALL)
INLET POINT OF HEALTH FAUCET
TL-03
FX-07
FX-06
ALIGN WITH THE TOP OF W.C
BL-6
BL-5
W7
D3
START TILE
ALIGN DADO JOINT WITH ADJACENT DADO JOINT
ALIGN TO TILE JOINT
ALIGN DADO JOINTS WITH FLOORING TILE JOINT
WASH BASIN INTLET POINT AT TILE JUNCTION
C/L OF WC
C/L OF WASH BASIN AREA
C/L OF BATH
EXHAUST CUTOUT
FX-09
RACOLD PRONTO IV GEYSER 225 X 433
TL-11
FX-01
FX-11
WB-01
SHIFT INTLET POINTOF BATH SPOUT AS SHOWN
FX-13
1595 (F) CHECK TILE JOINT
600 (F)
SECTIONAL ELEVATION- B
SCALE : 1:25
RFI A FINISHING 001 & 003