
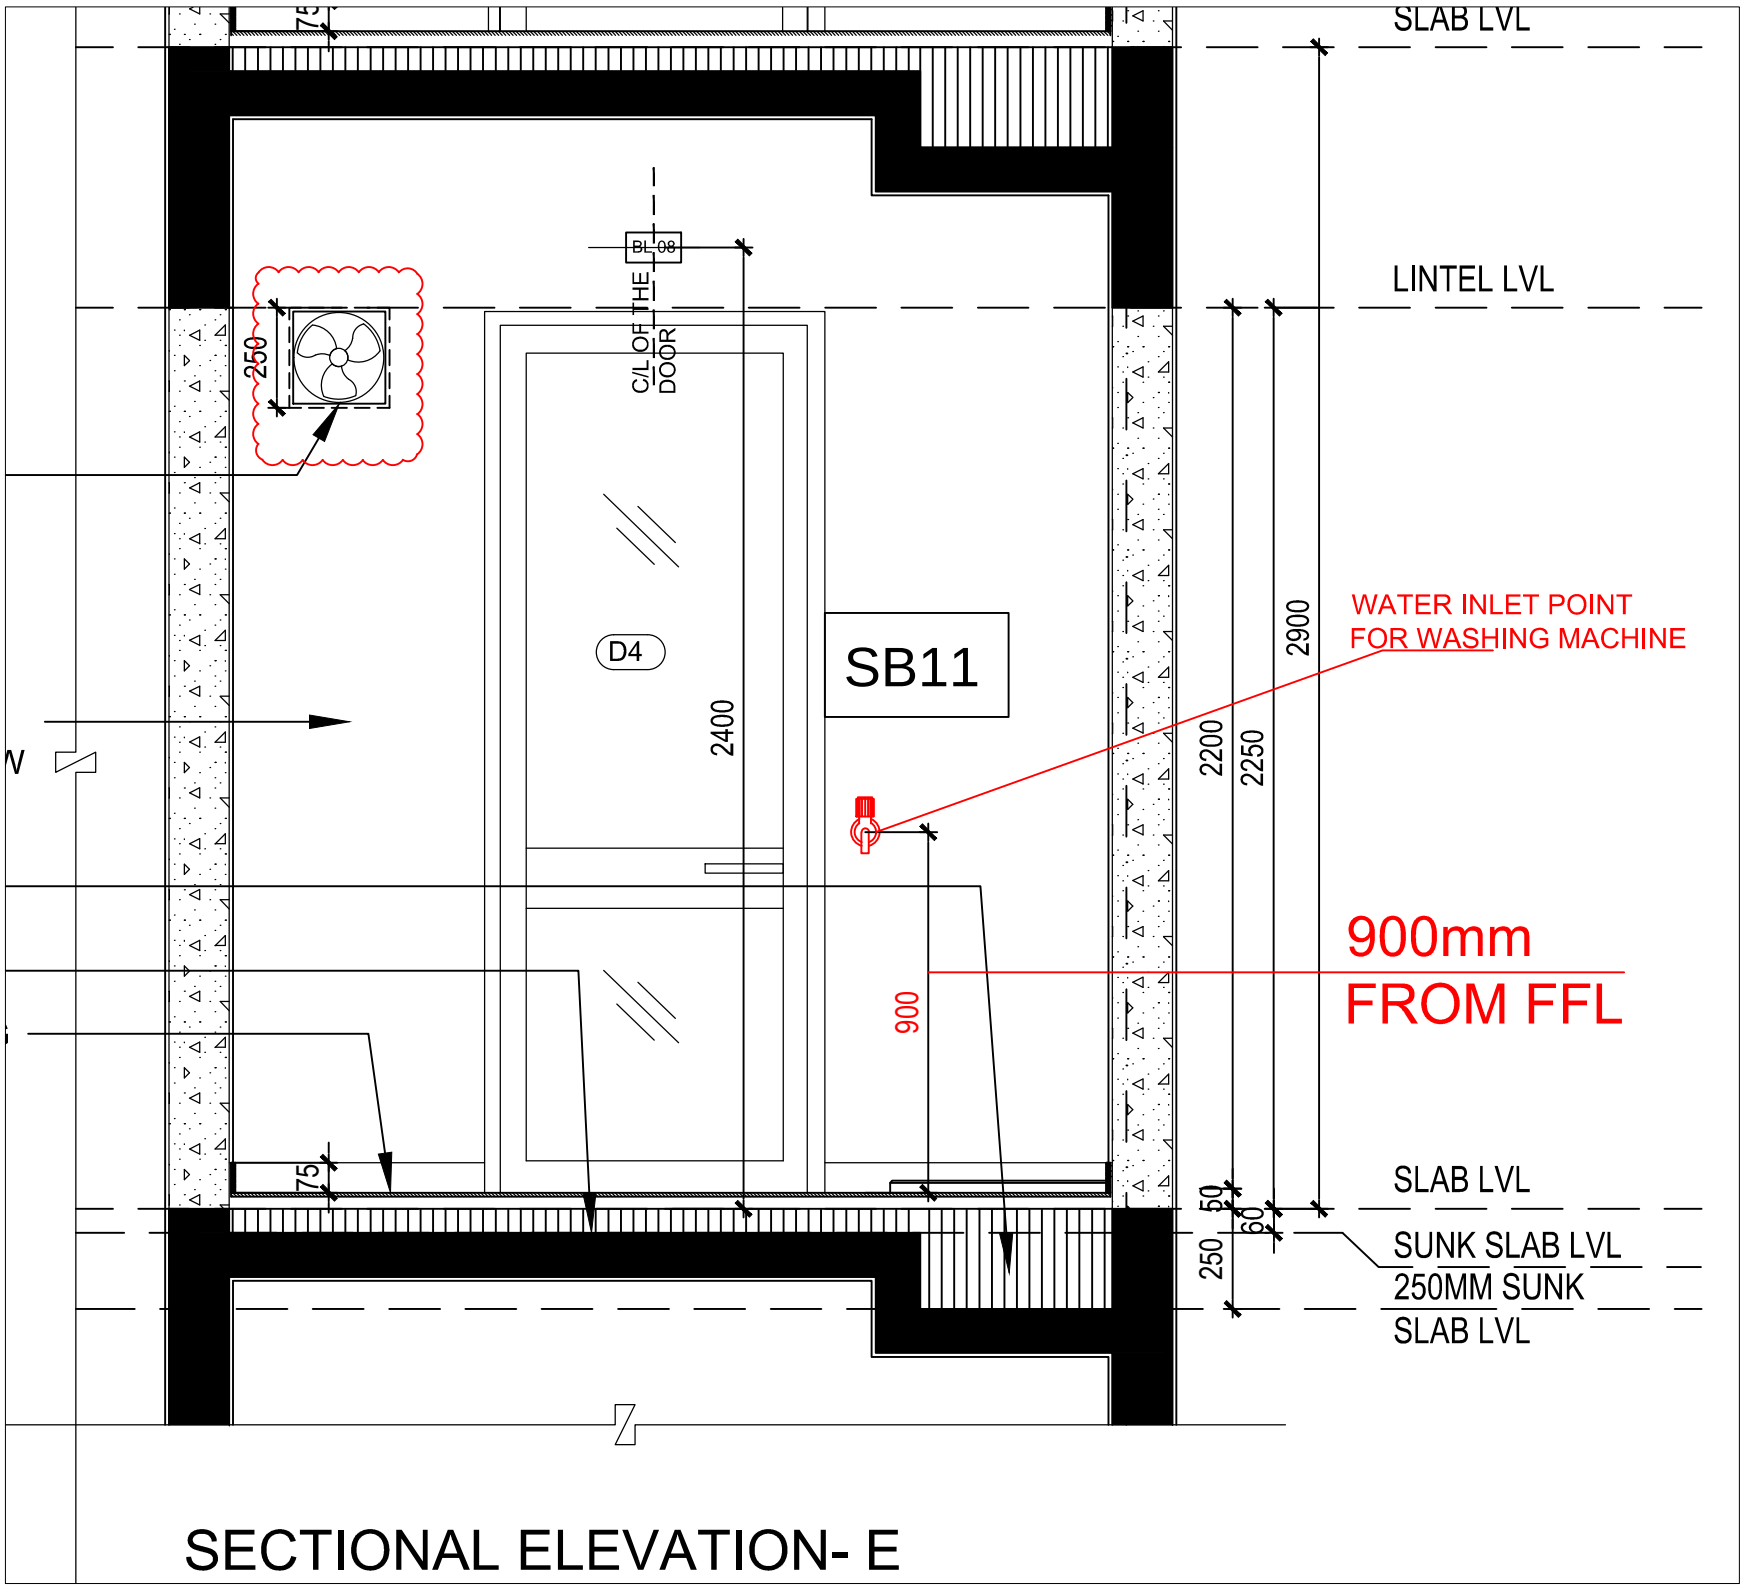


SECTIONAL ELEVATION- E

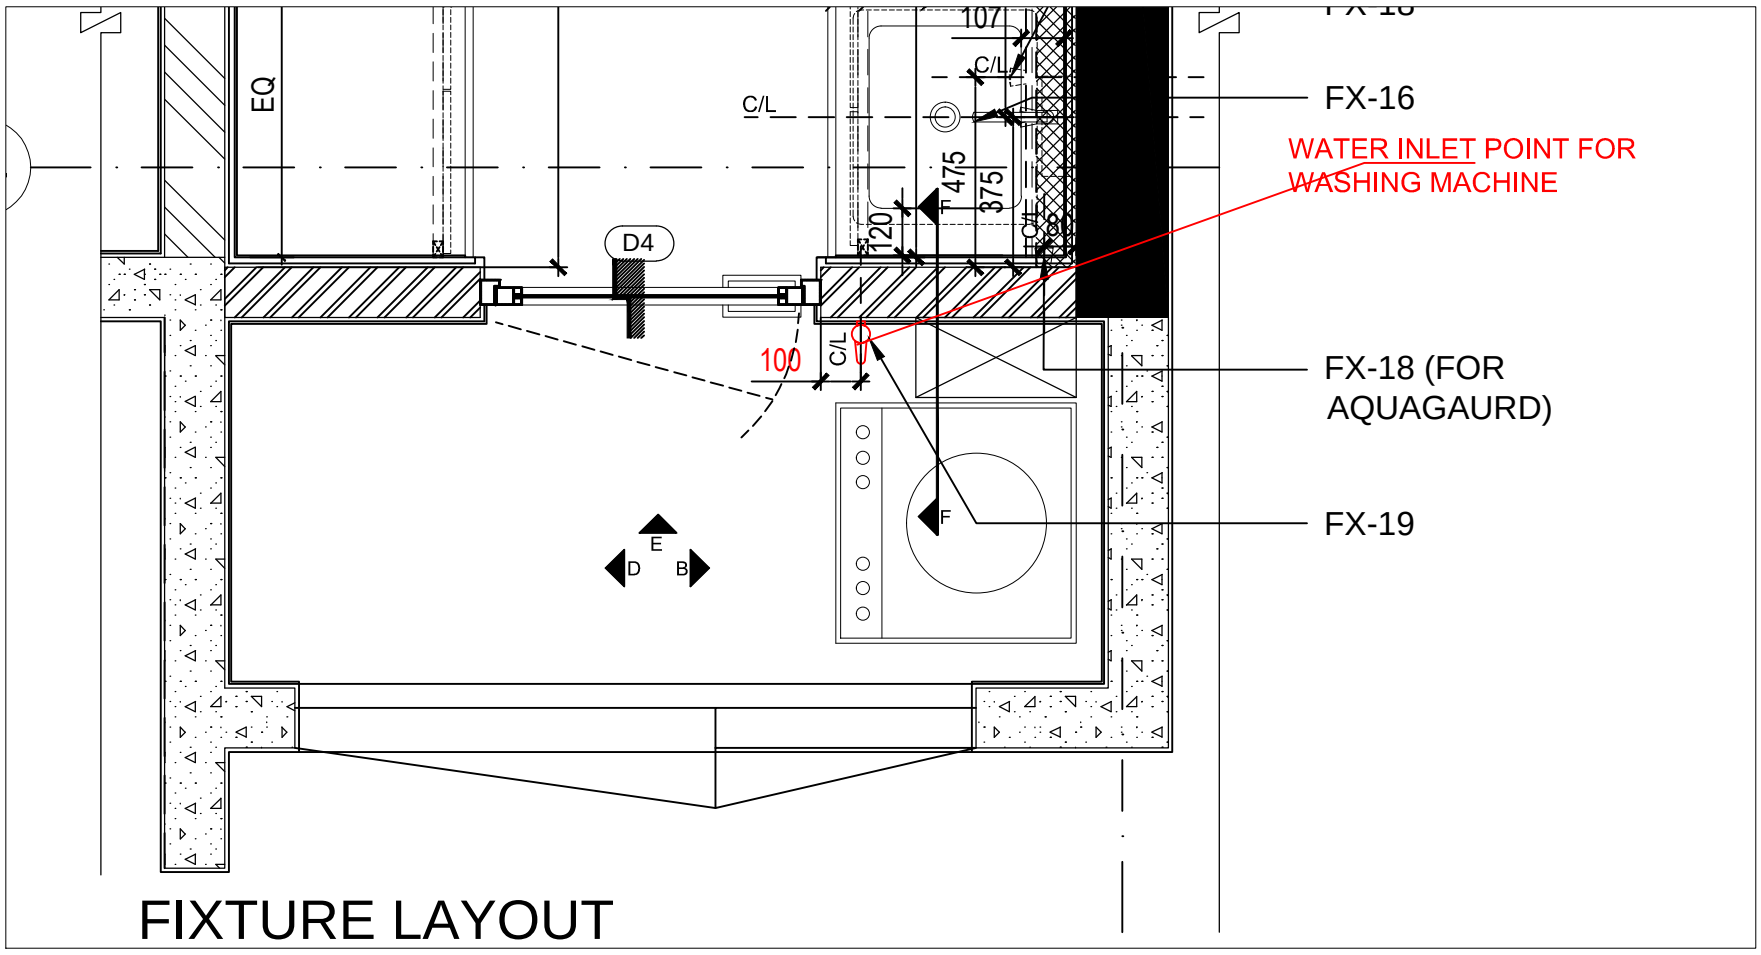

FIXTURE LAYOUT