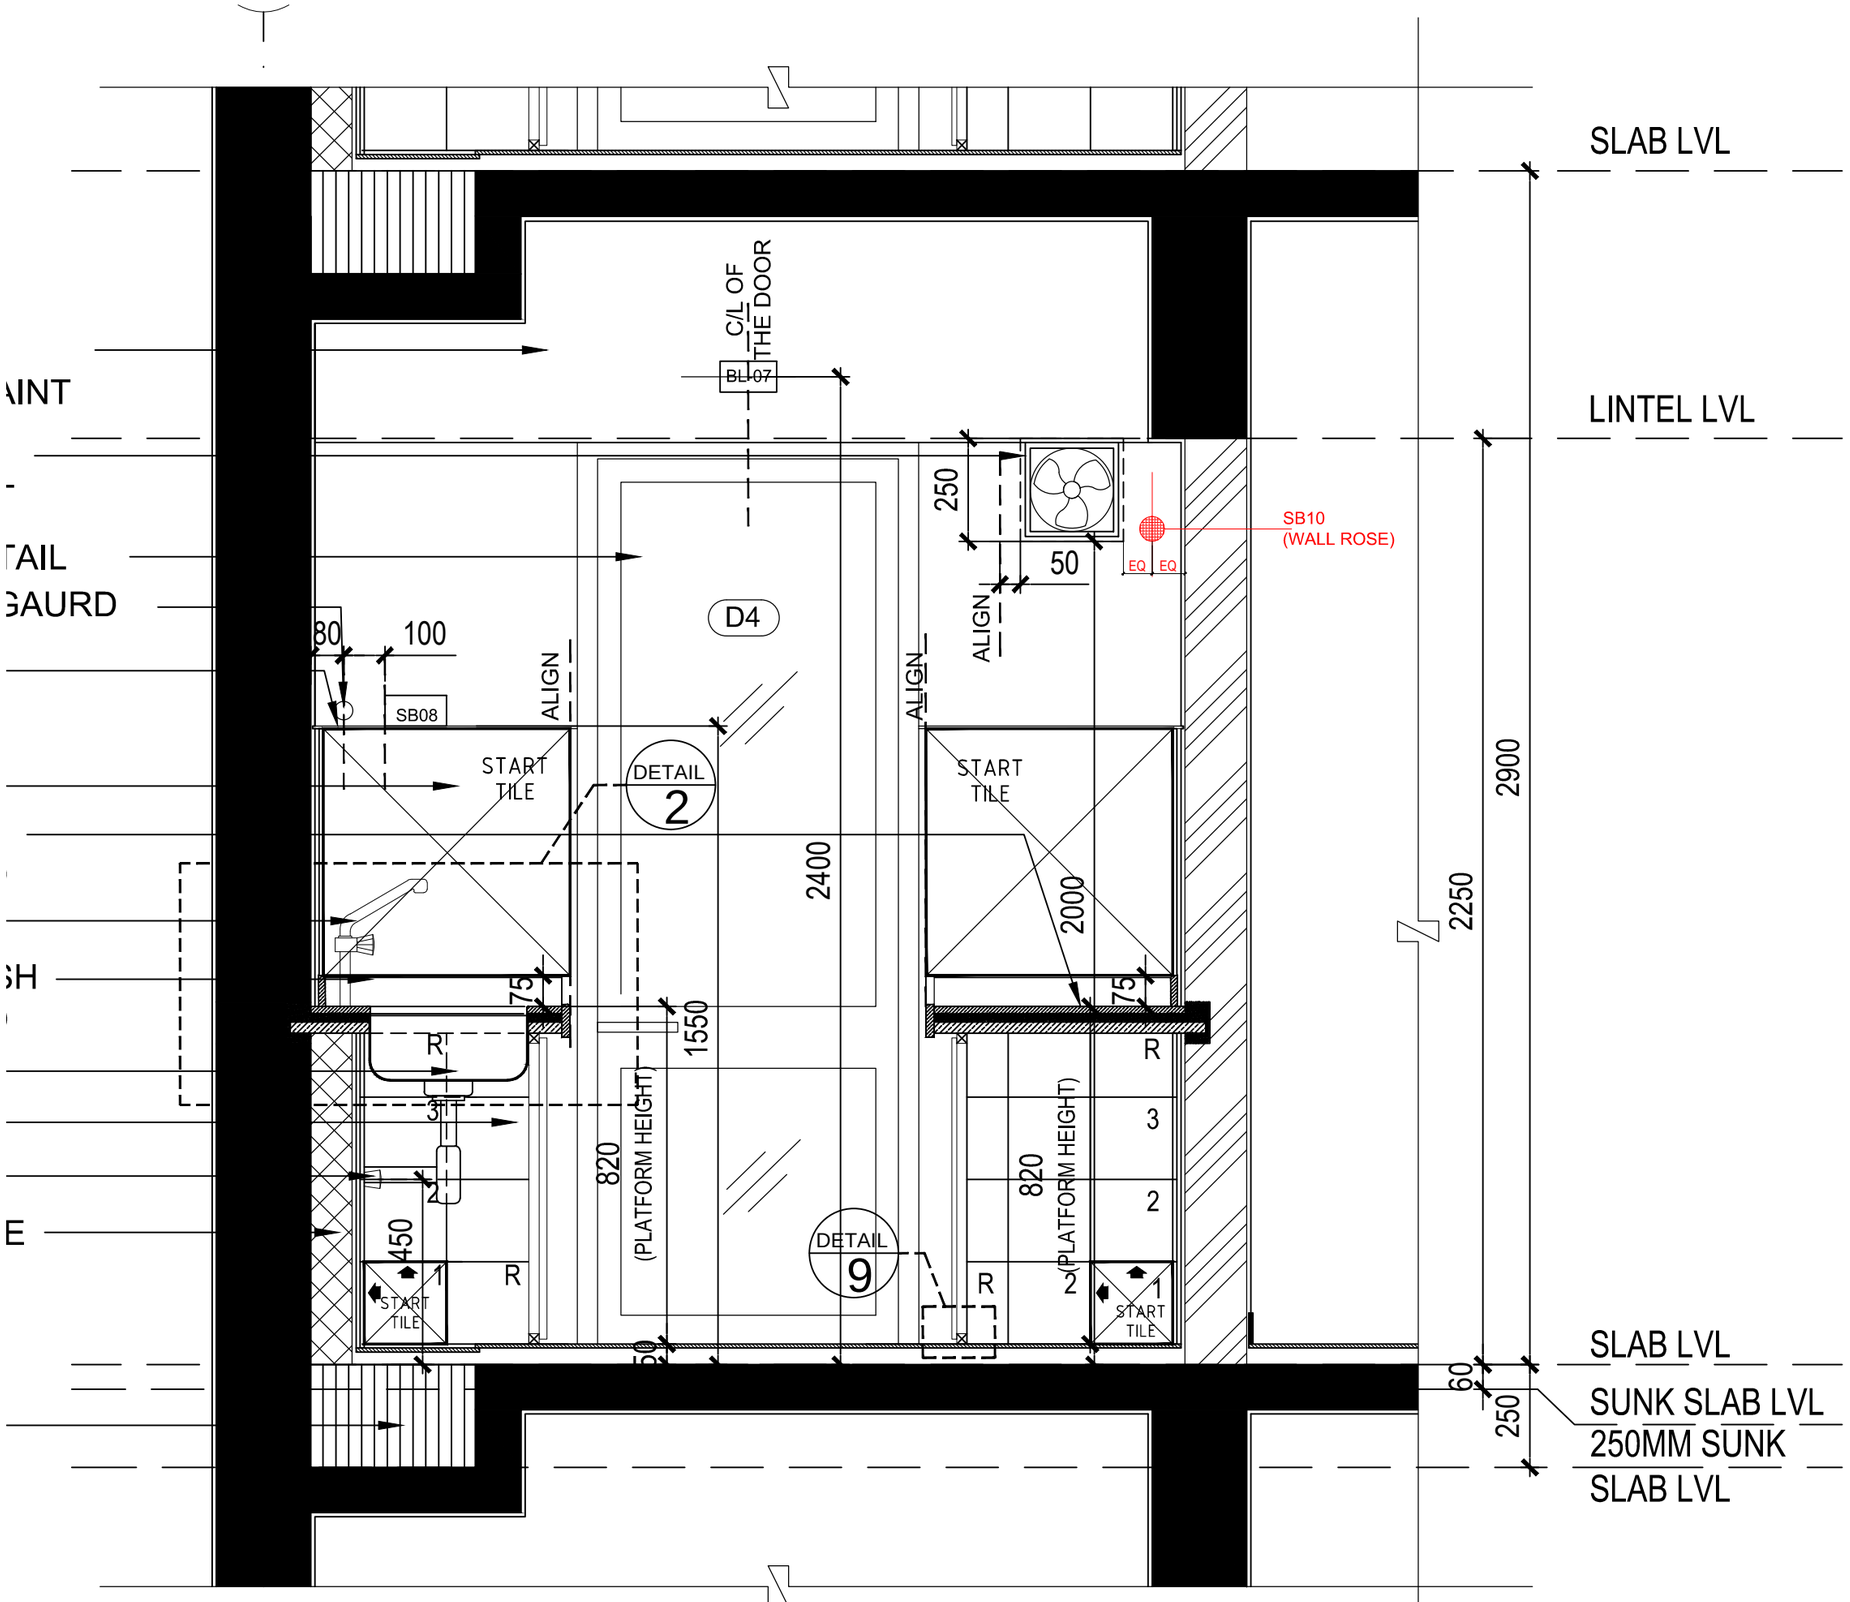


SECTIONAL ELEVATION- C