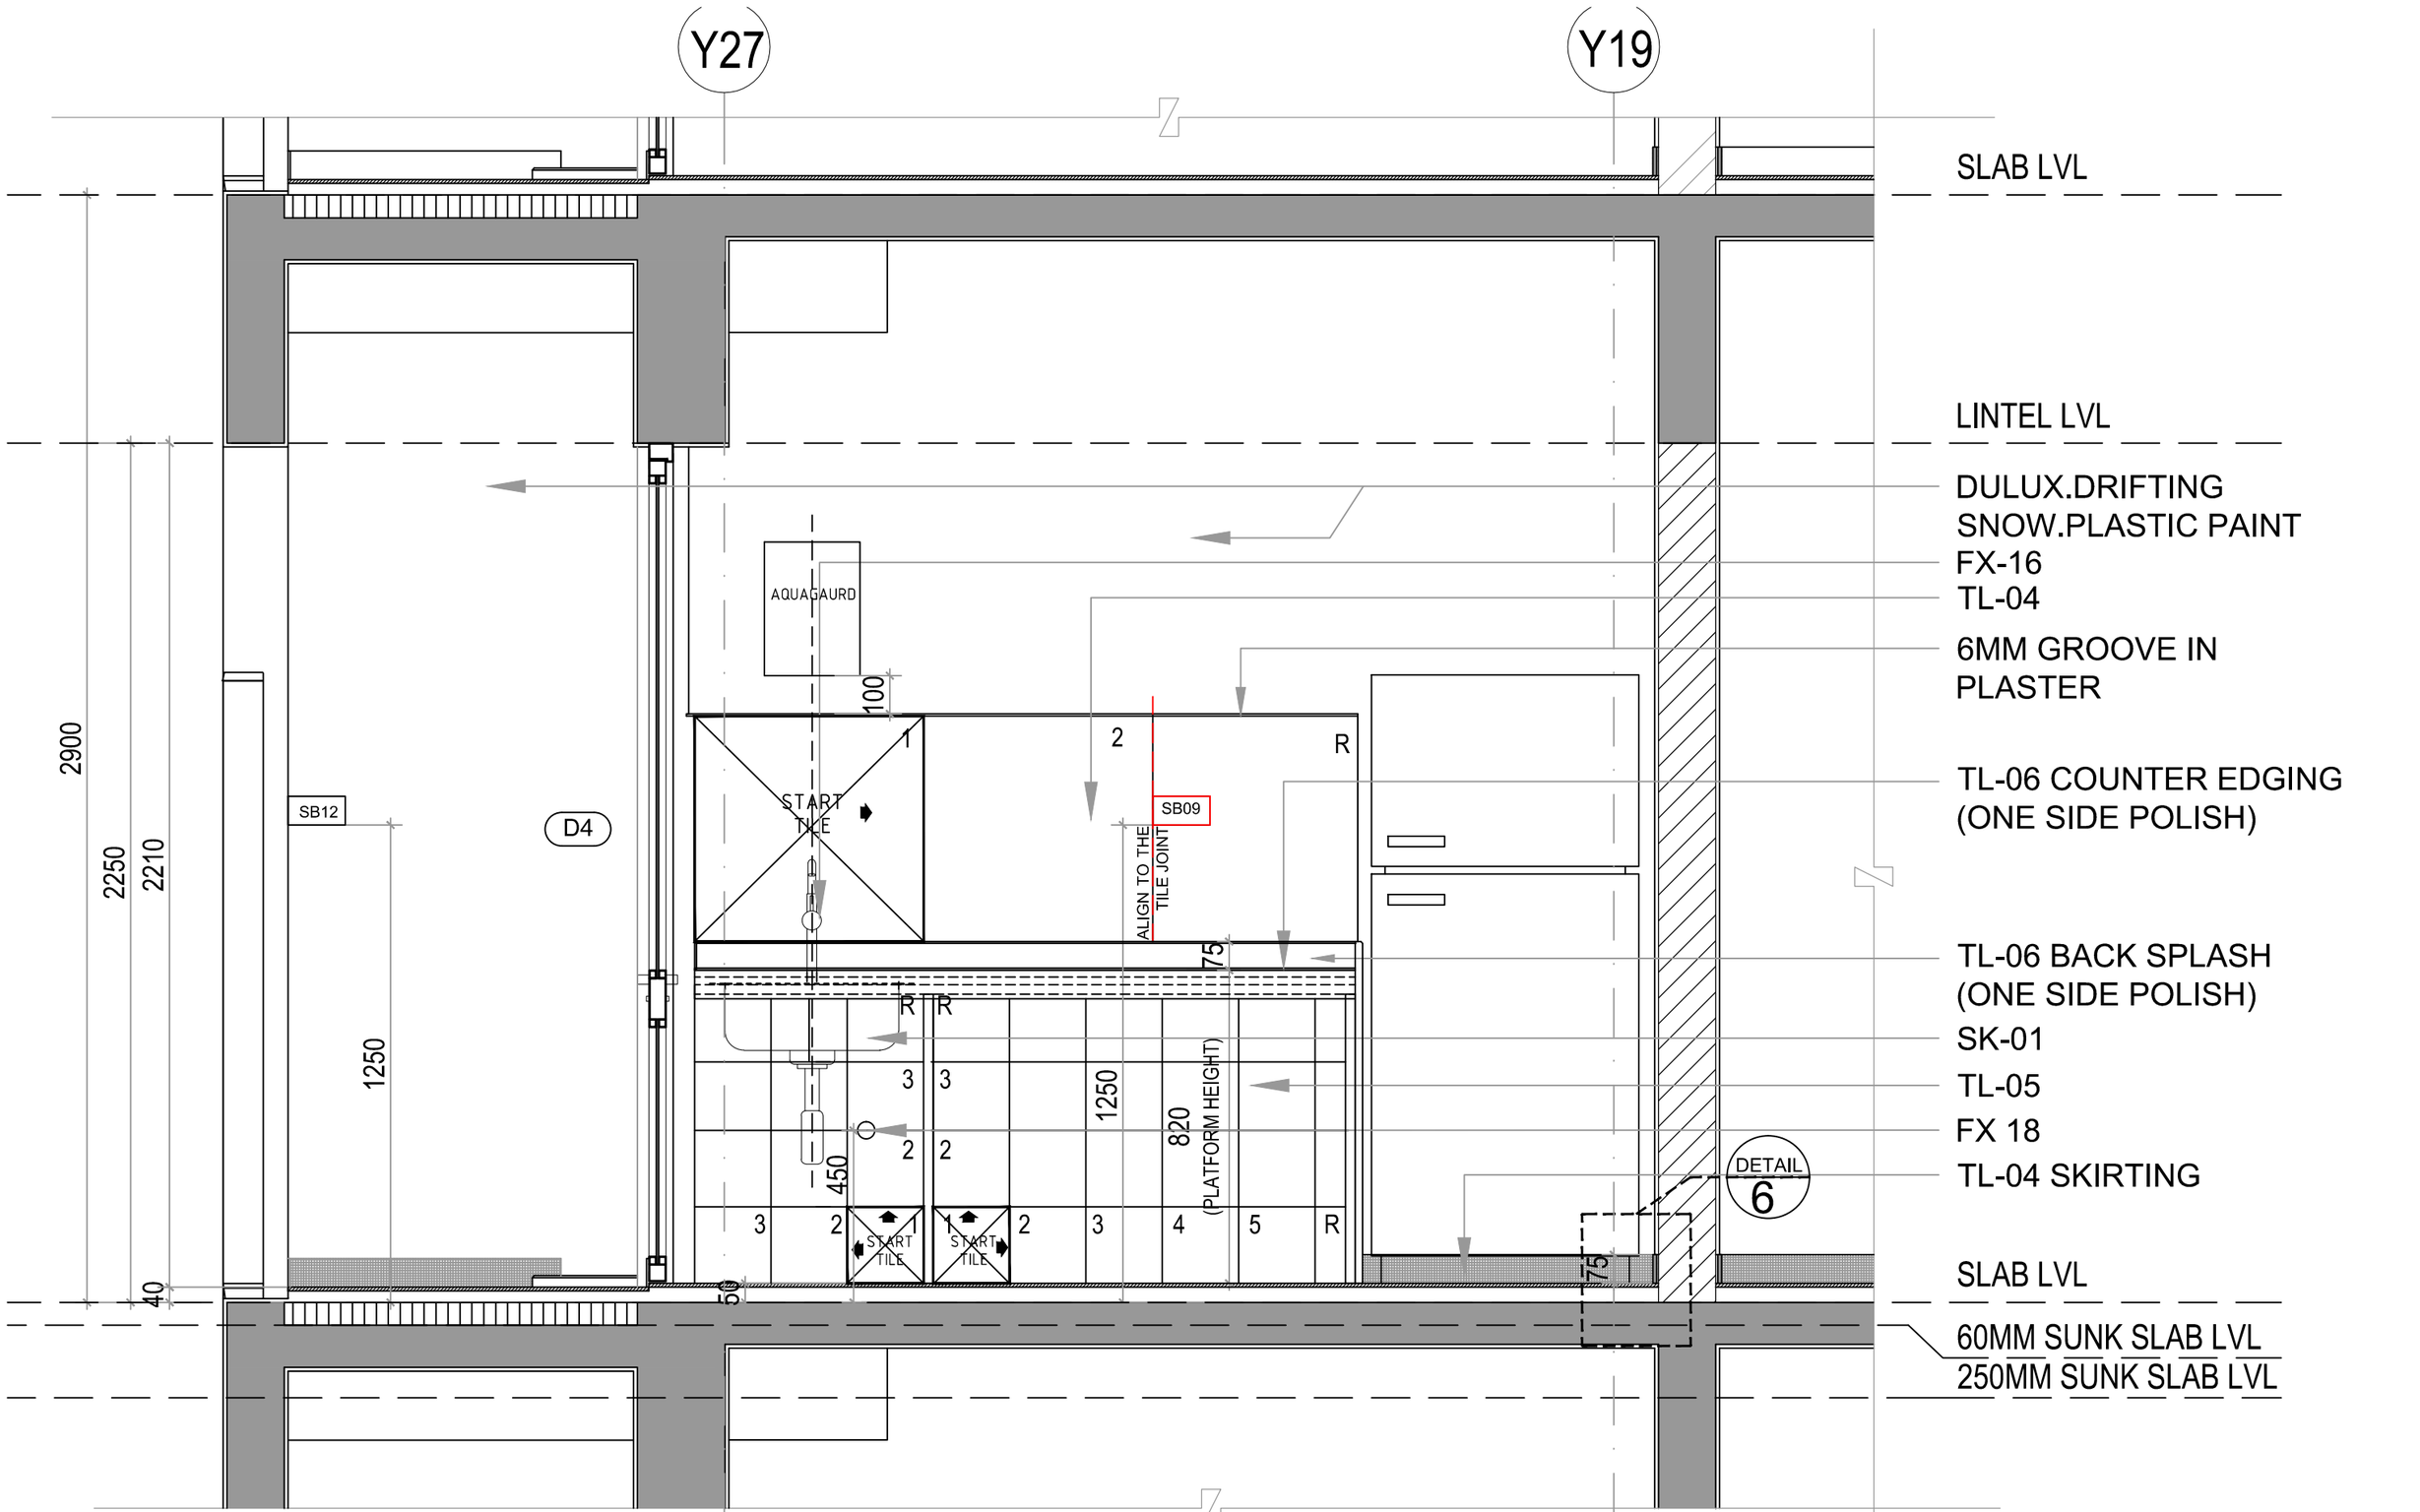


SECTIONAL ELEVATION- B

SCALE : 1:25