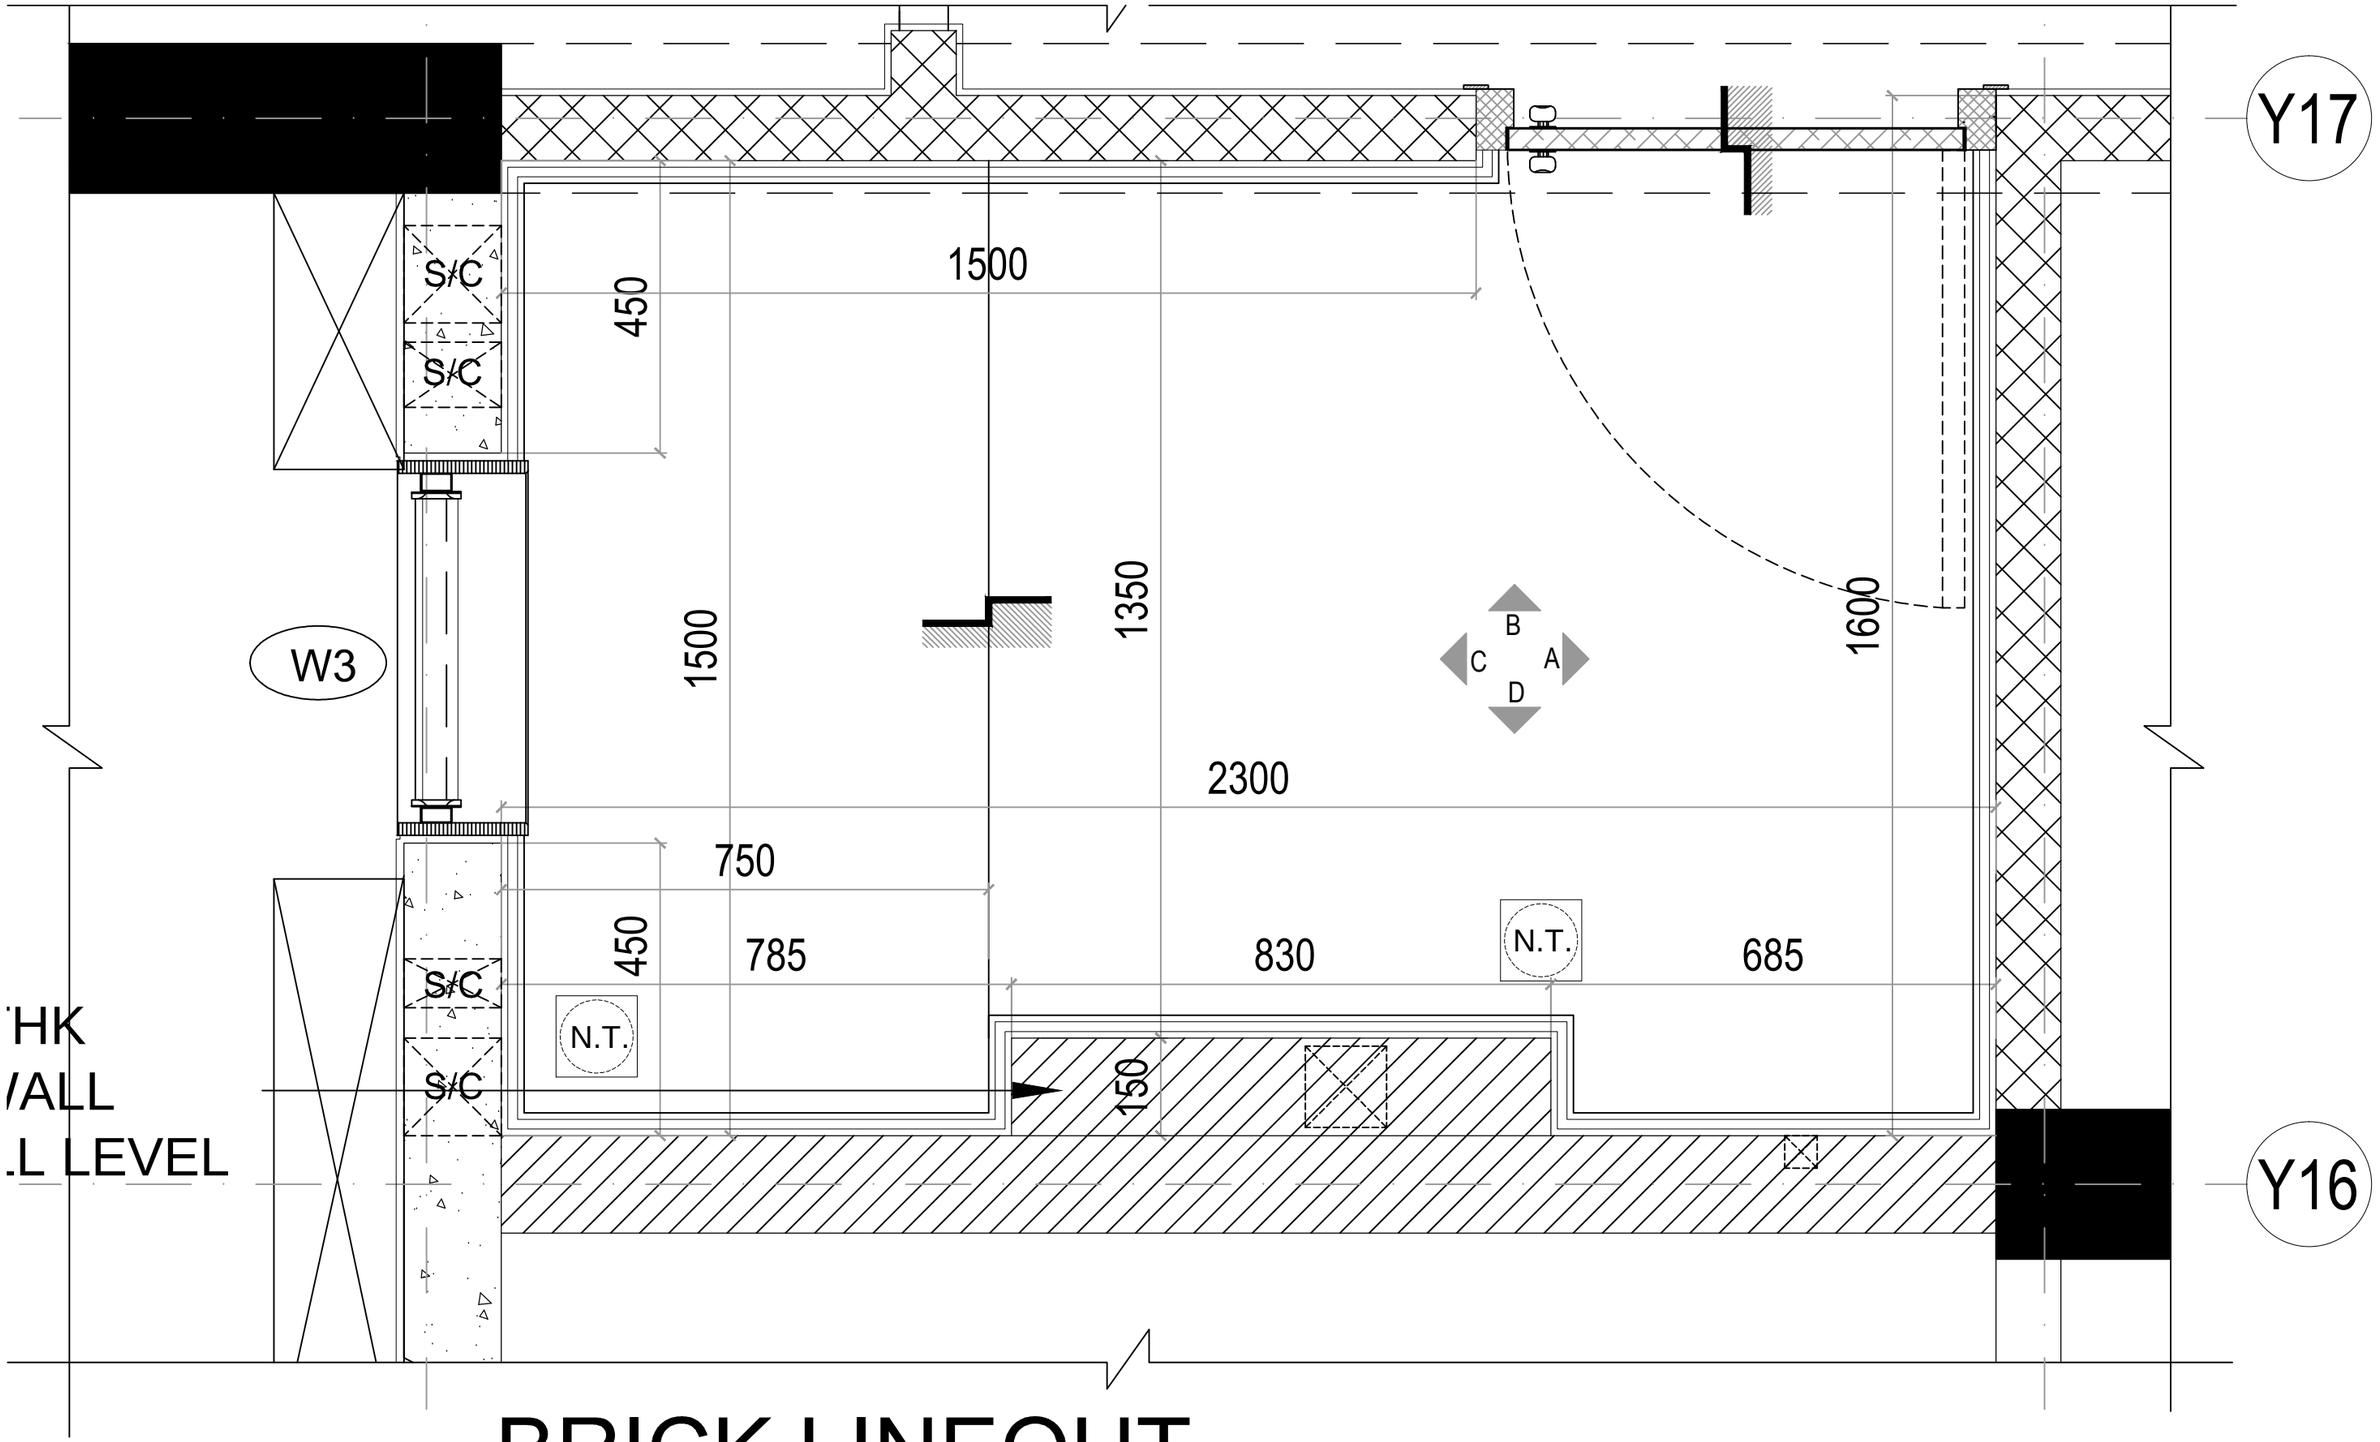


BRICK LINEOUT

SCALE 1:25