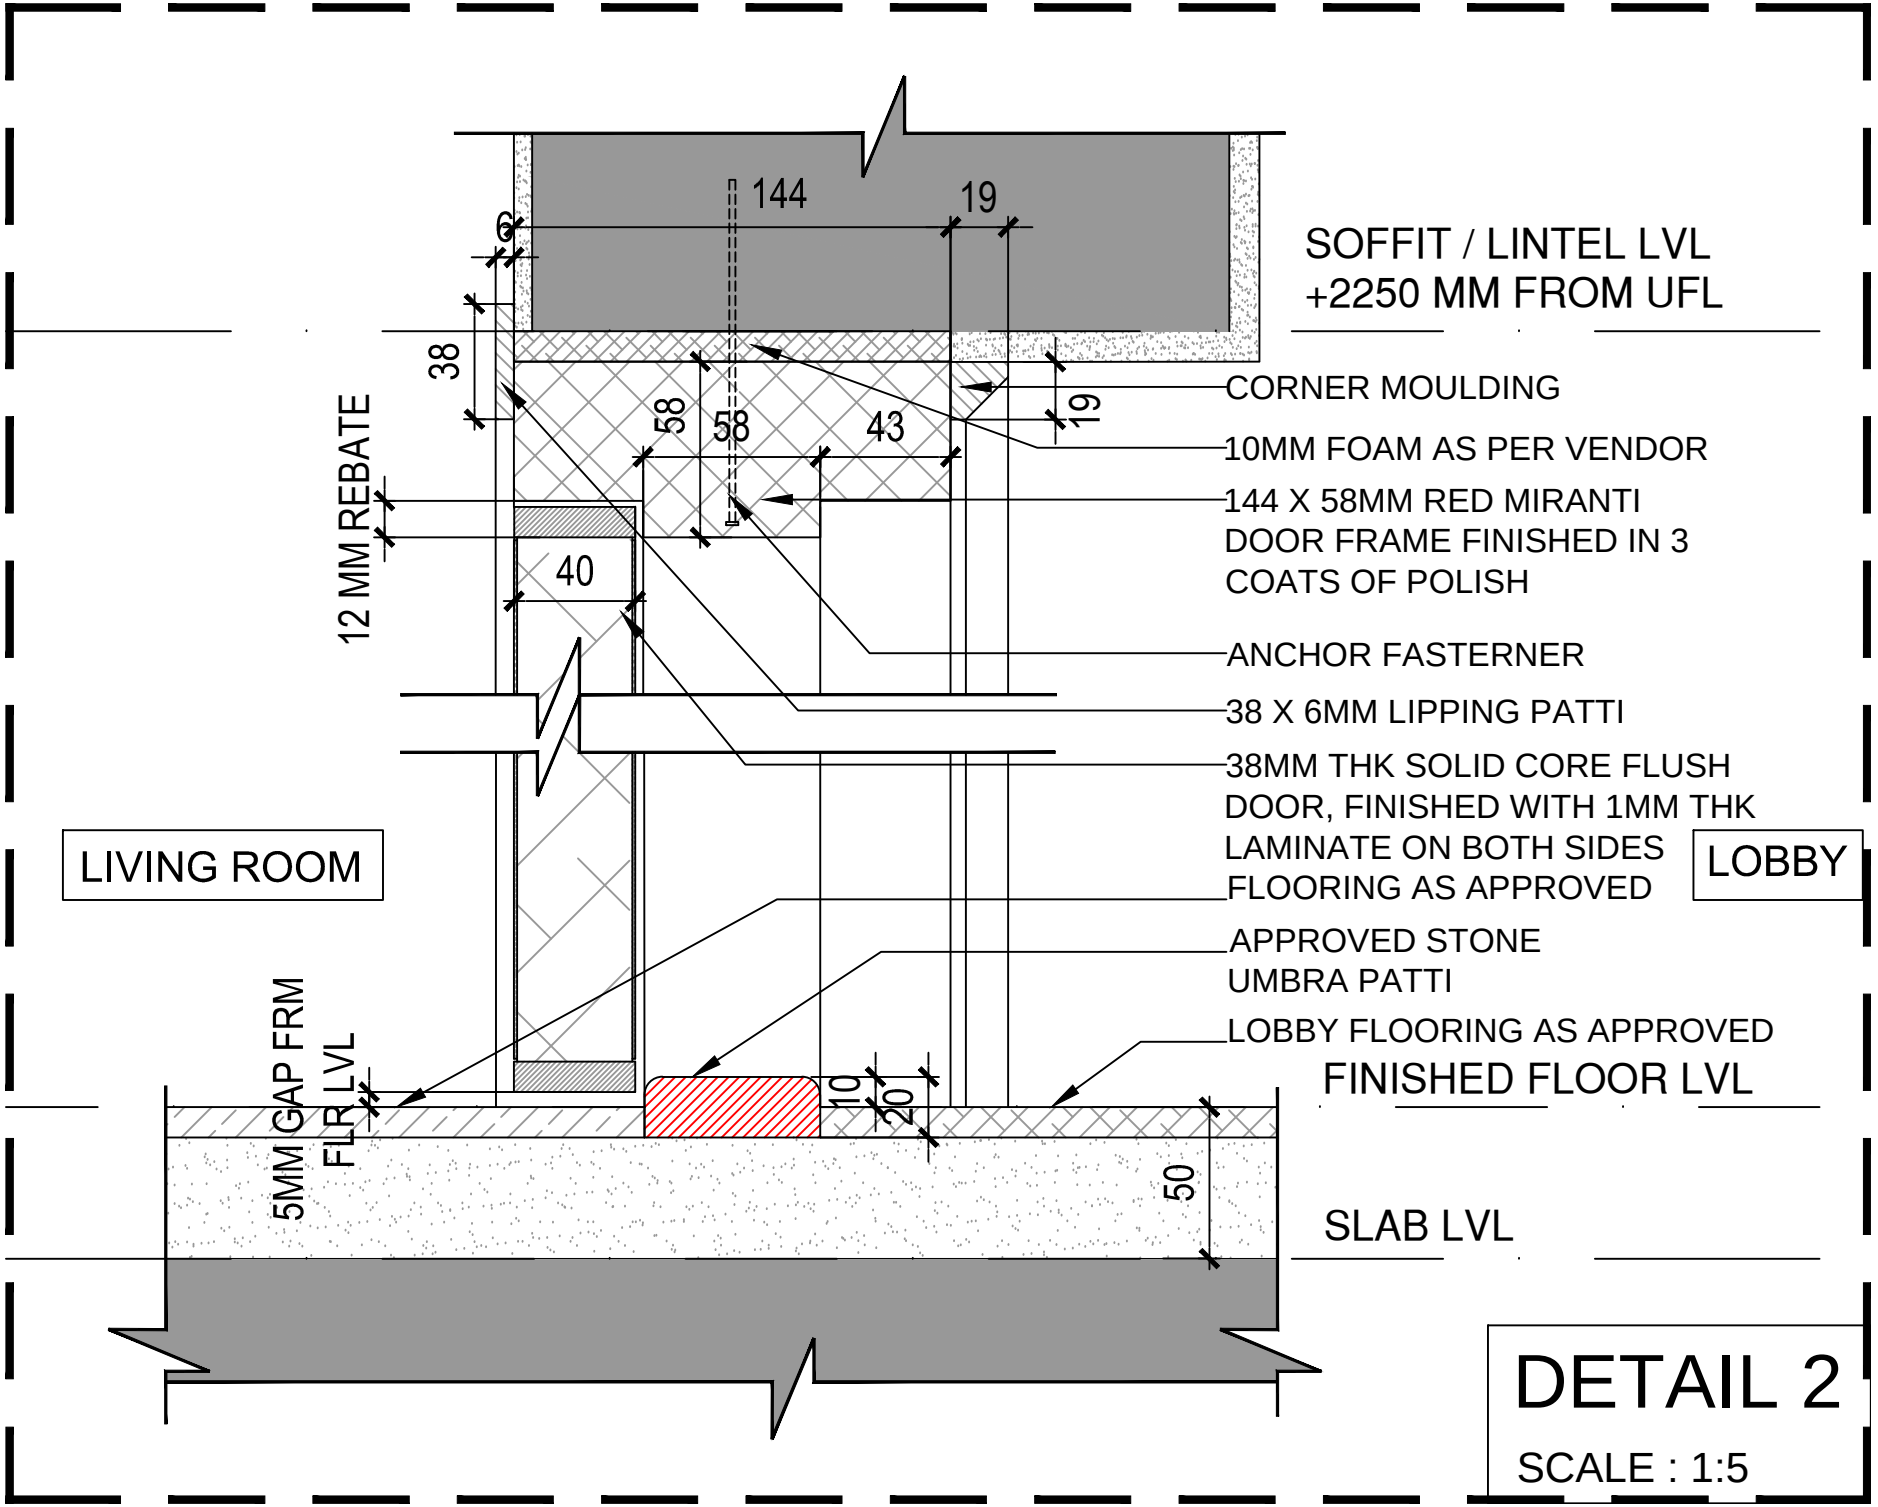

144
19
6
38
58
58
43
19
12 MM REBATE
40
SOFFIT / LINTEL LVL
+2250 MM FROM UFL
CORNER MOULDING
10MM FOAM AS PER VENDOR
144 X 58MM RED MIRANTI
DOOR FRAME FINISHED IN 3
COATS OF POLISH
ANCHOR FASTERNER
38 X 6MM LIPPING PATTI
38MM THK SOLID CORE FLUSH
DOOR, FINISHED WITH 1MM THK
LAMINATE ON BOTH SIDES
FLOORING AS APPROVED
LIVING ROOM
LOBBY
APPROVED STONE
UMBRA PATTI
LOBBY FLOORING AS APPROVED
FINISHED FLOOR LVL
5MM GAP FRM
FLR LVL
10
20
50
SLAB LVL
DETAIL 2
SCALE : 1:5