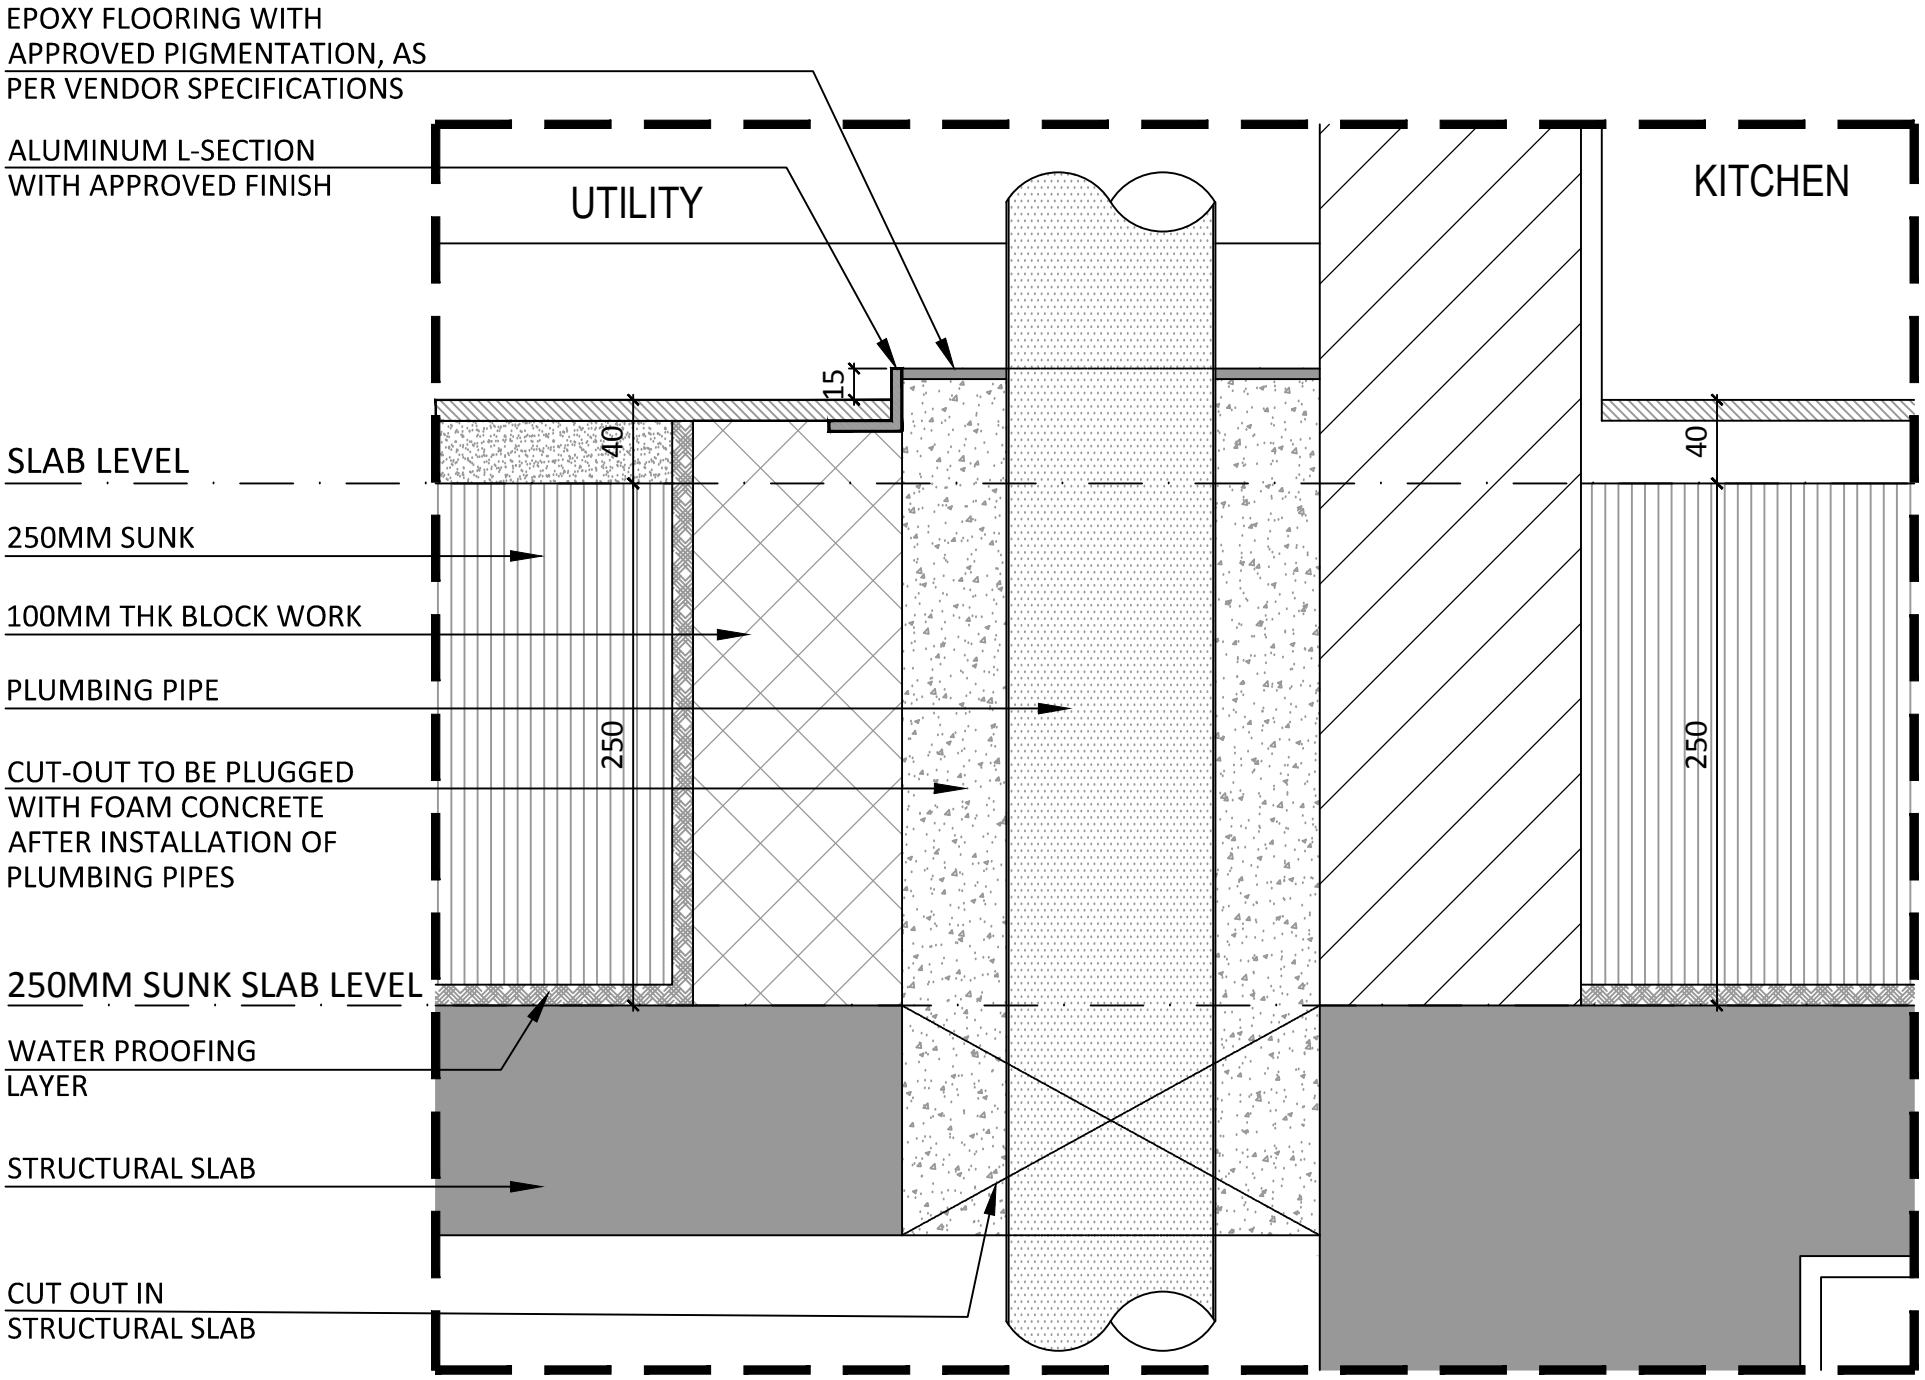

EPOXY FLOORING WITH APPROVED PIGMENTATION, AS PER VENDOR SPECIFICATIONS
ALUMINUM L-SECTION WITH APPROVED FINISH
UTILITY
KITCHEN
15
40
40
SLAB LEVEL
250MM SUNK
100MM THK BLOCK WORK
PLUMBING PIPE
250
250
CUT-OUT TO BE PLUGGED WITH FOAM CONCRETE AFTER INSTALLATION OF PLUMBING PIPES
250MM SUNK SLAB LEVEL
WATER PROOFING LAYER
STRUCTURAL SLAB
CUT OUT IN STRUCTURAL SLAB