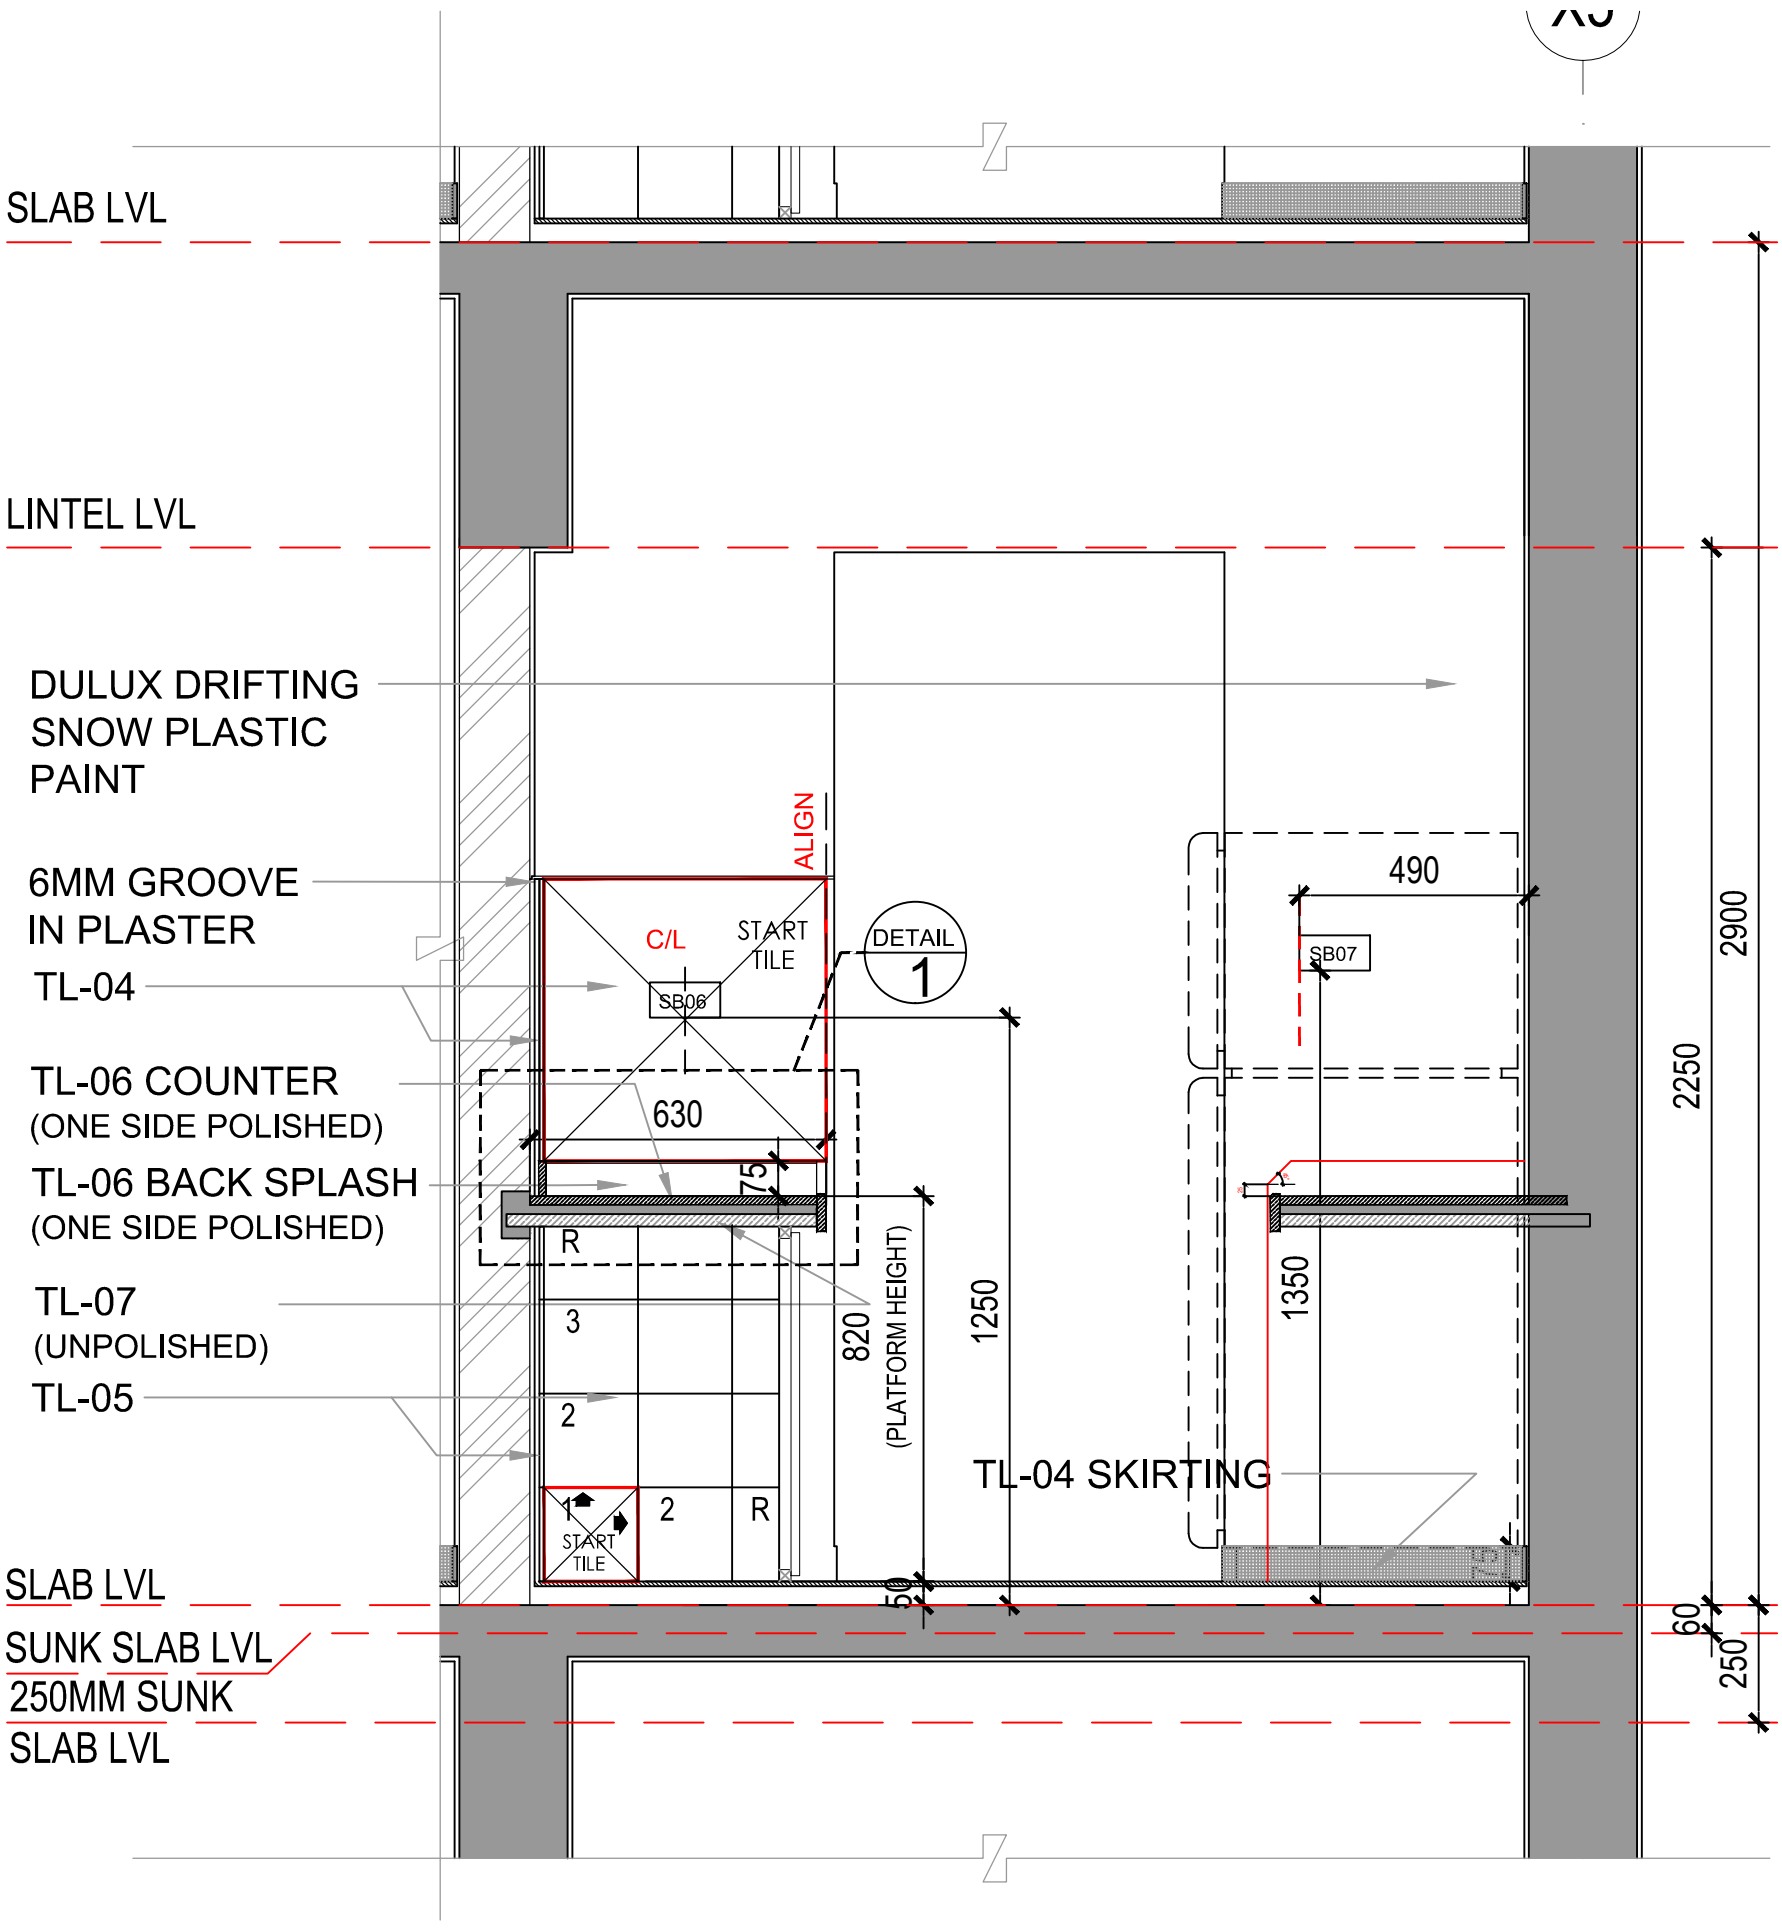


SECTIONAL ELEVATION- A

SCALE : 1:25