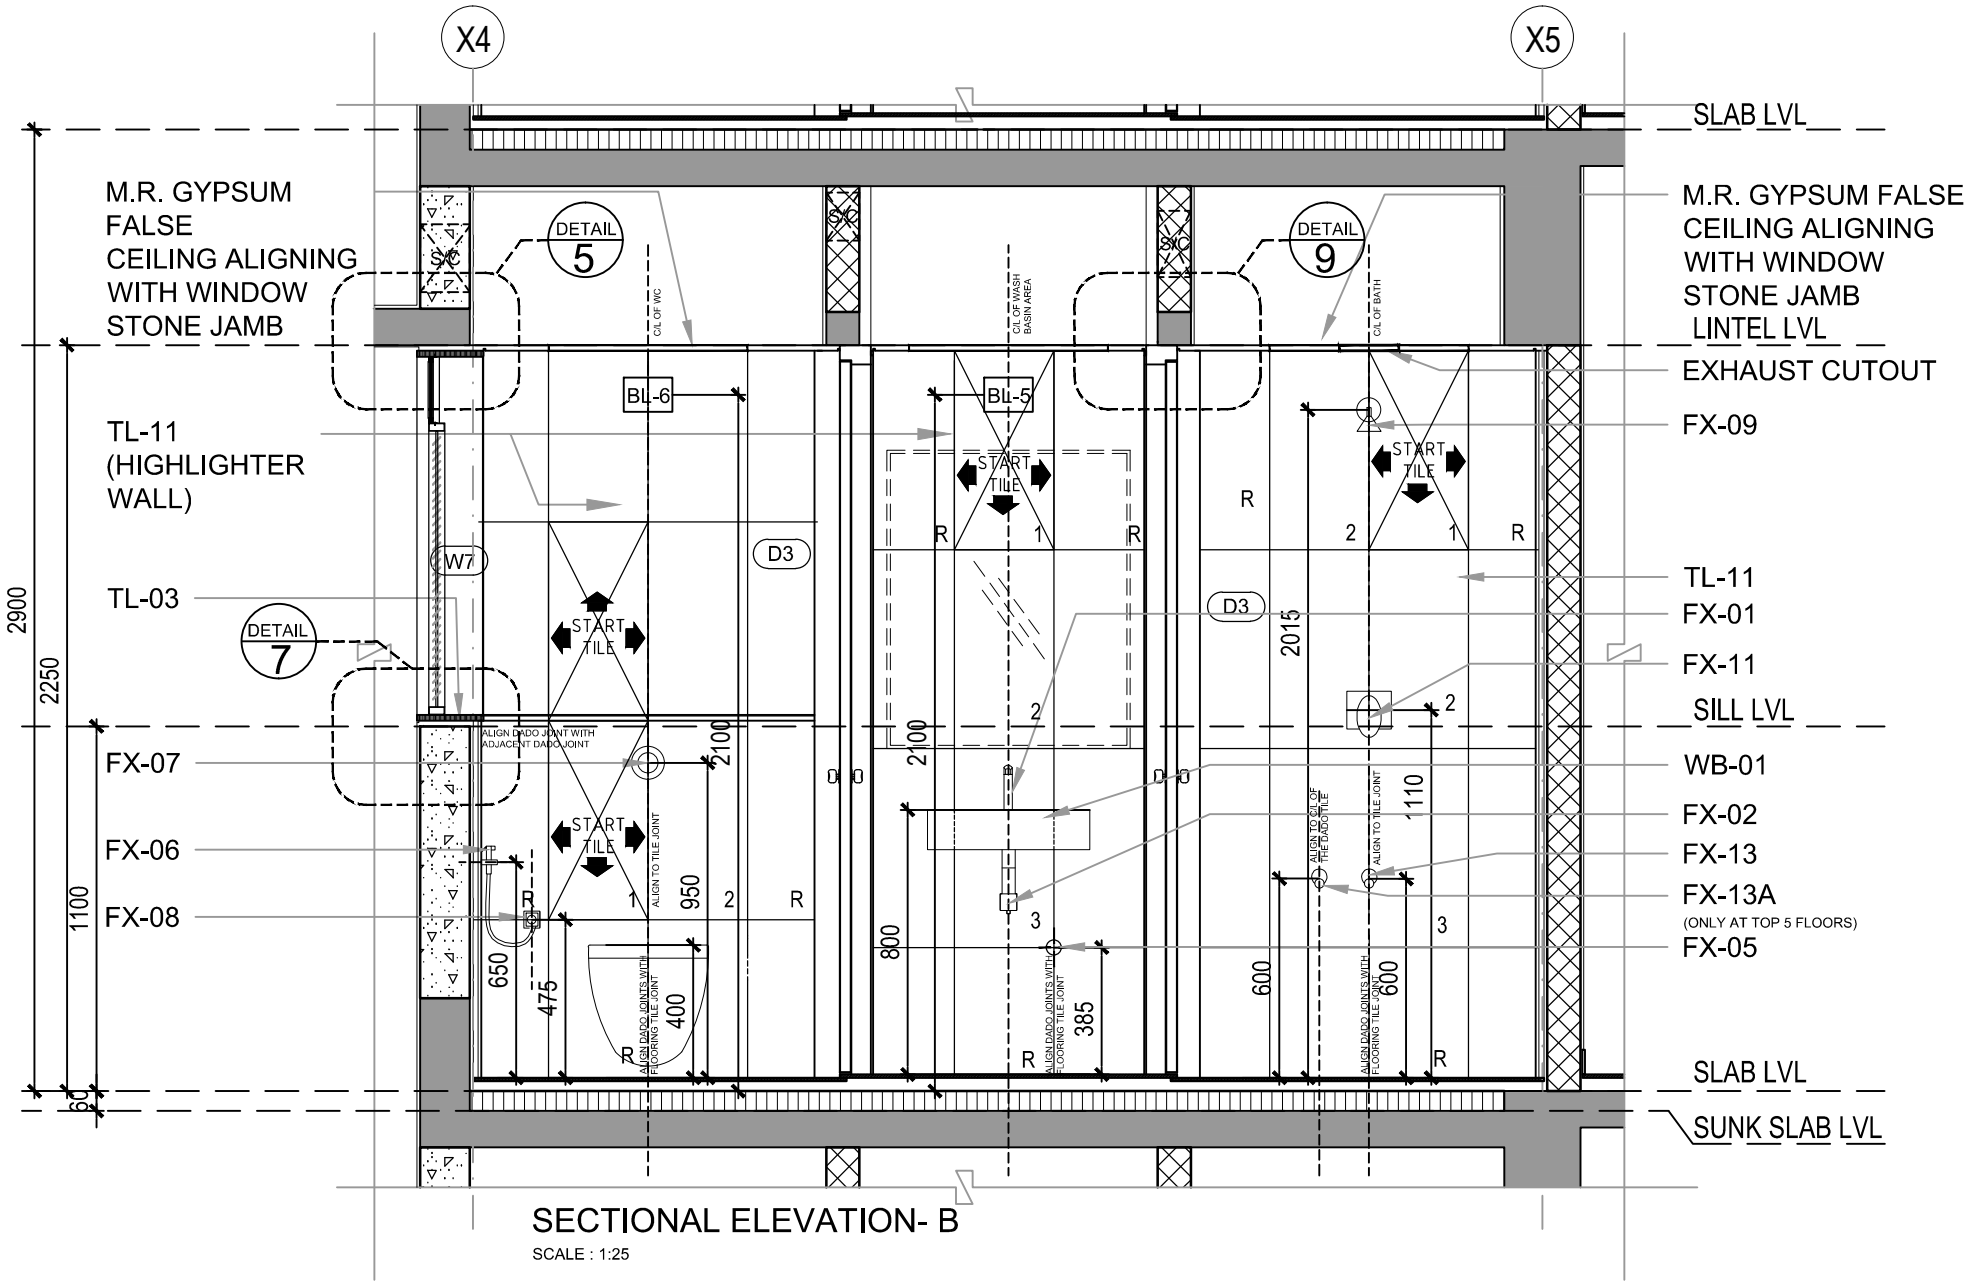

X4
X5
SLAB LVL
M.R. GYPSUM FALSE CEILING ALIGNING WITH WINDOW STONE JAMB
M.R. GYPSUM FALSE CEILING ALIGNING WITH WINDOW STONE JAMB
LINTEL LVL
EXHAUST CUTOUT
FX-09
TL-11 (HIGHLIGHTER WALL)
TL-03
TL-11
FX-01
FX-11
SILL LVL
FX-07
FX-06
FX-08
WB-01
FX-02
FX-13
FX-13A
(ONLY AT TOP 5 FLOORS)
FX-05
SLAB LVL
SUNK SLAB LVL
DETAIL 5
DETAIL 7
DETAIL 9
BL-6
BL-5
W7
D3
START TILE
ALIGN DADO JOINT WITH ADJACENT DADO JOINT
ALIGN TO TILE JOINT
ALIGN DADO JOINTS WITH FLOORING TILE JOINT
C/L OF WC
C/L OF WASH BASIN AREA
C/L OF BATH
2900
2250
1100
60
2100
2015
1110
950
650
475
400
800
385
600
SECTIONAL ELEVATION- B
SCALE : 1:25