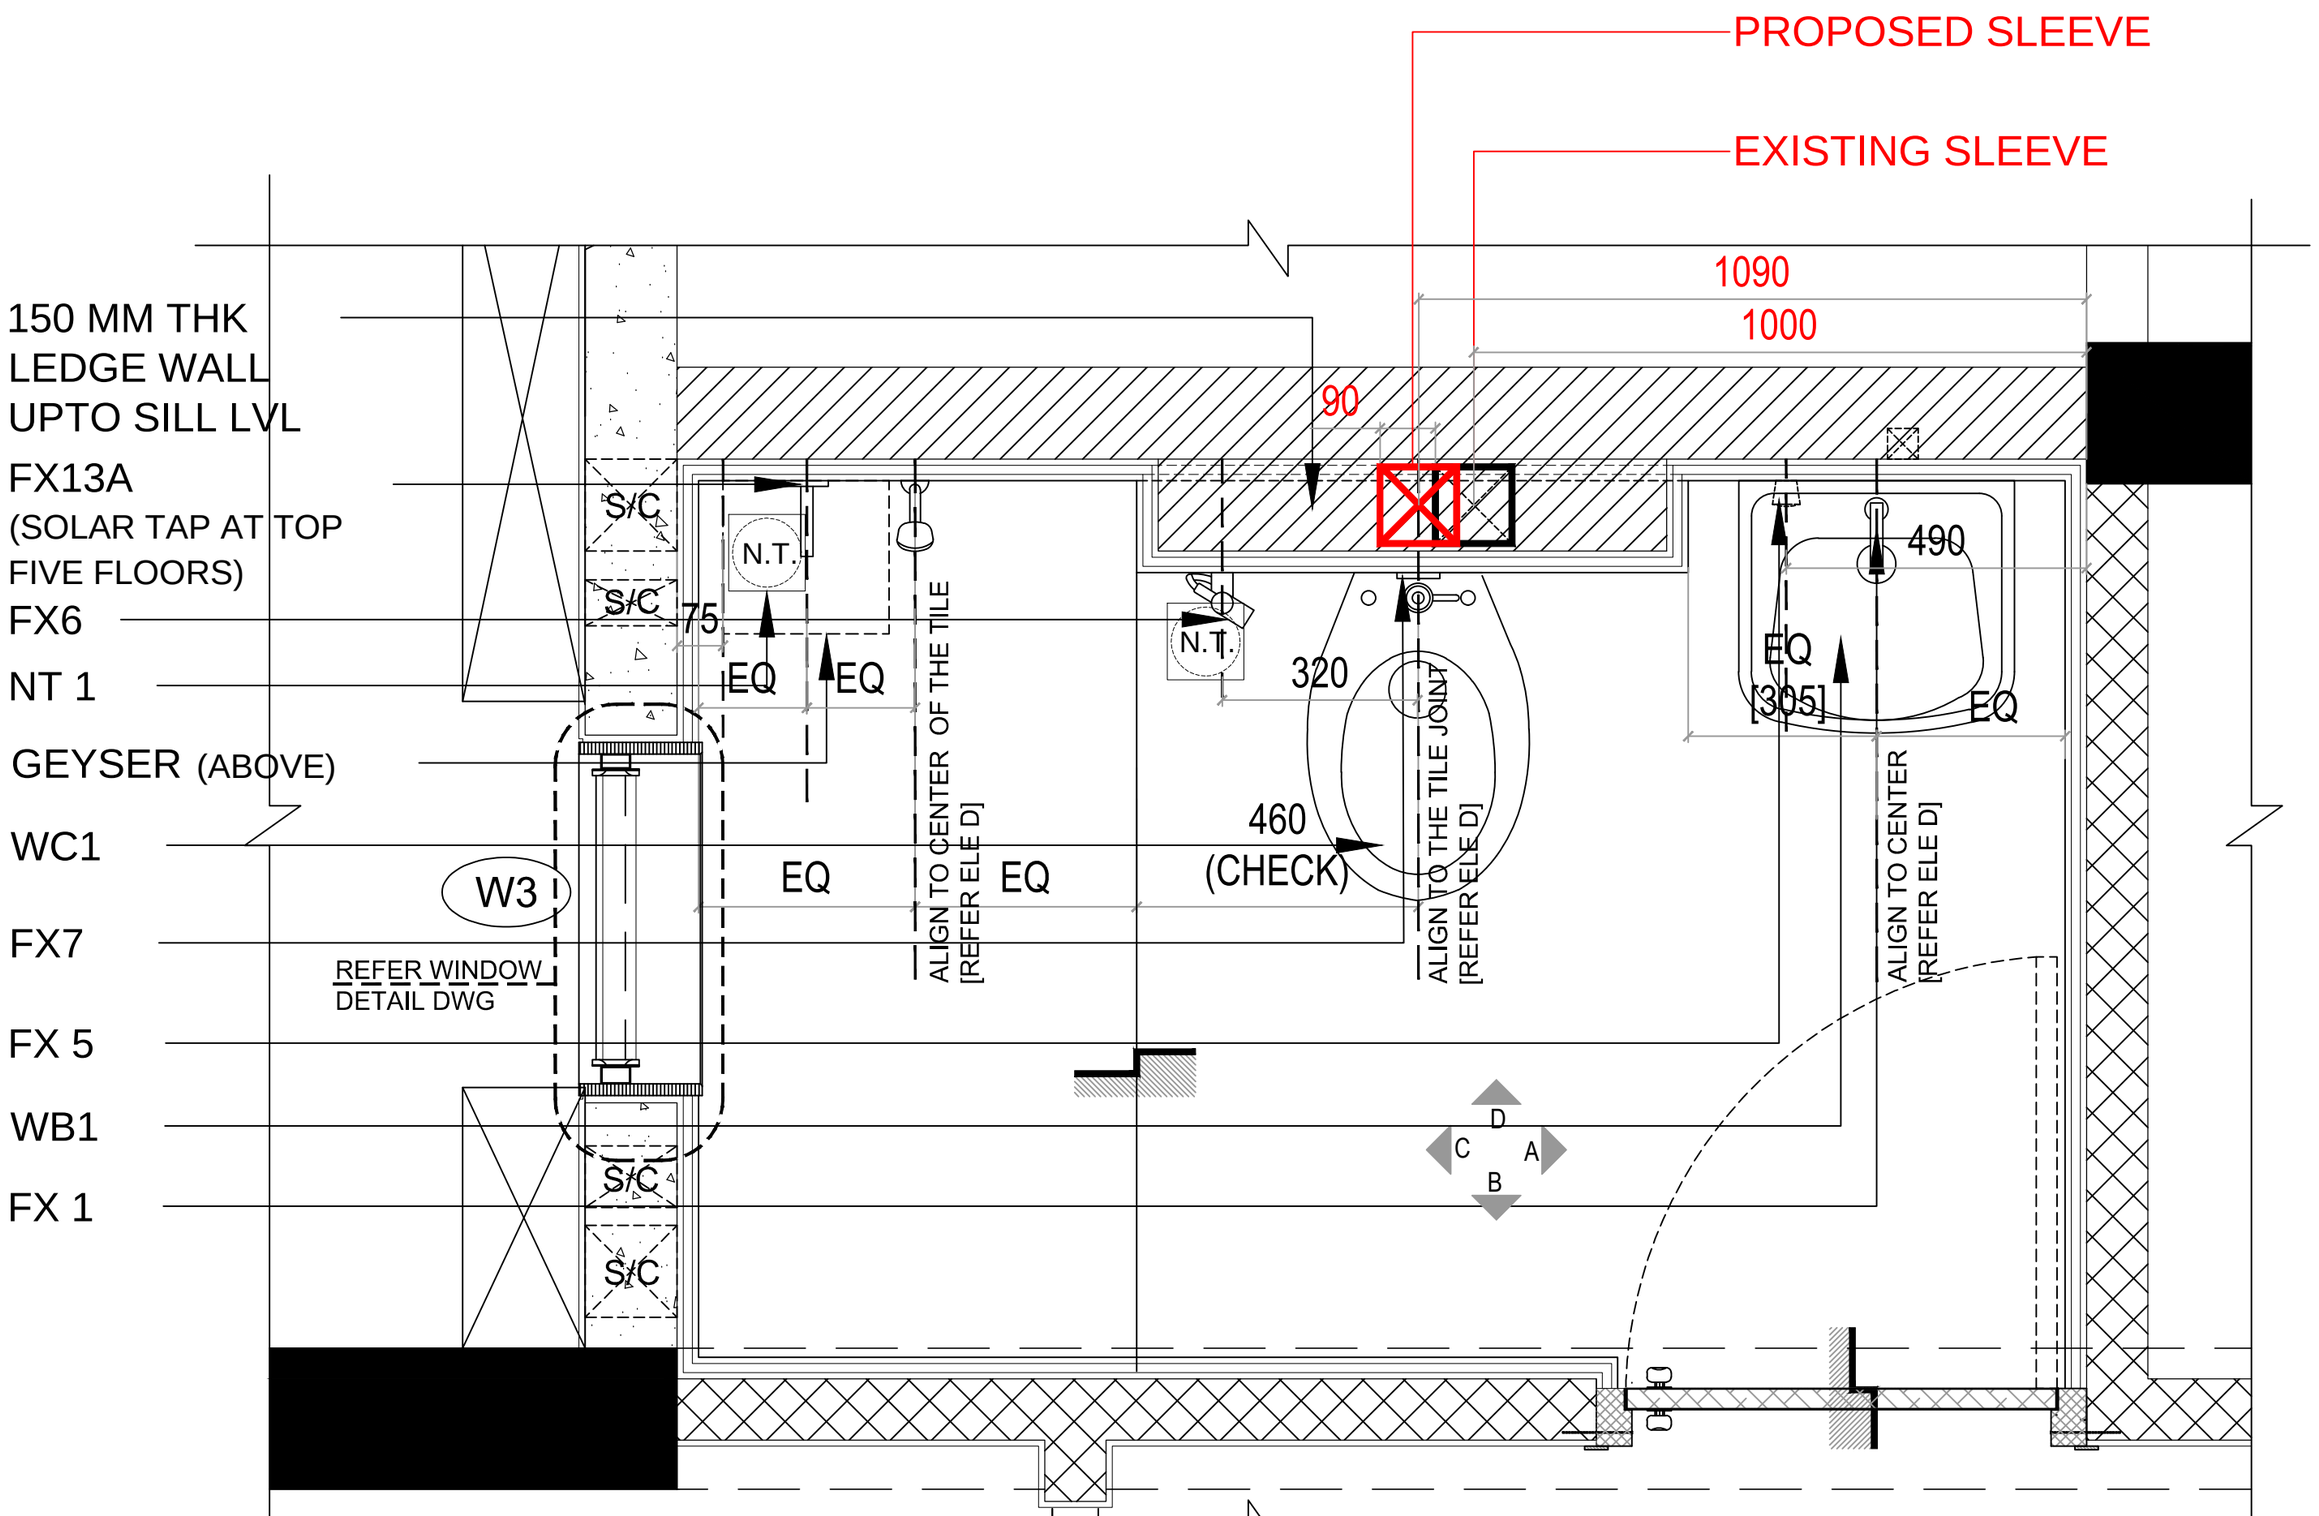


A2 COMMON TOILET FIXTURE LAYOUT