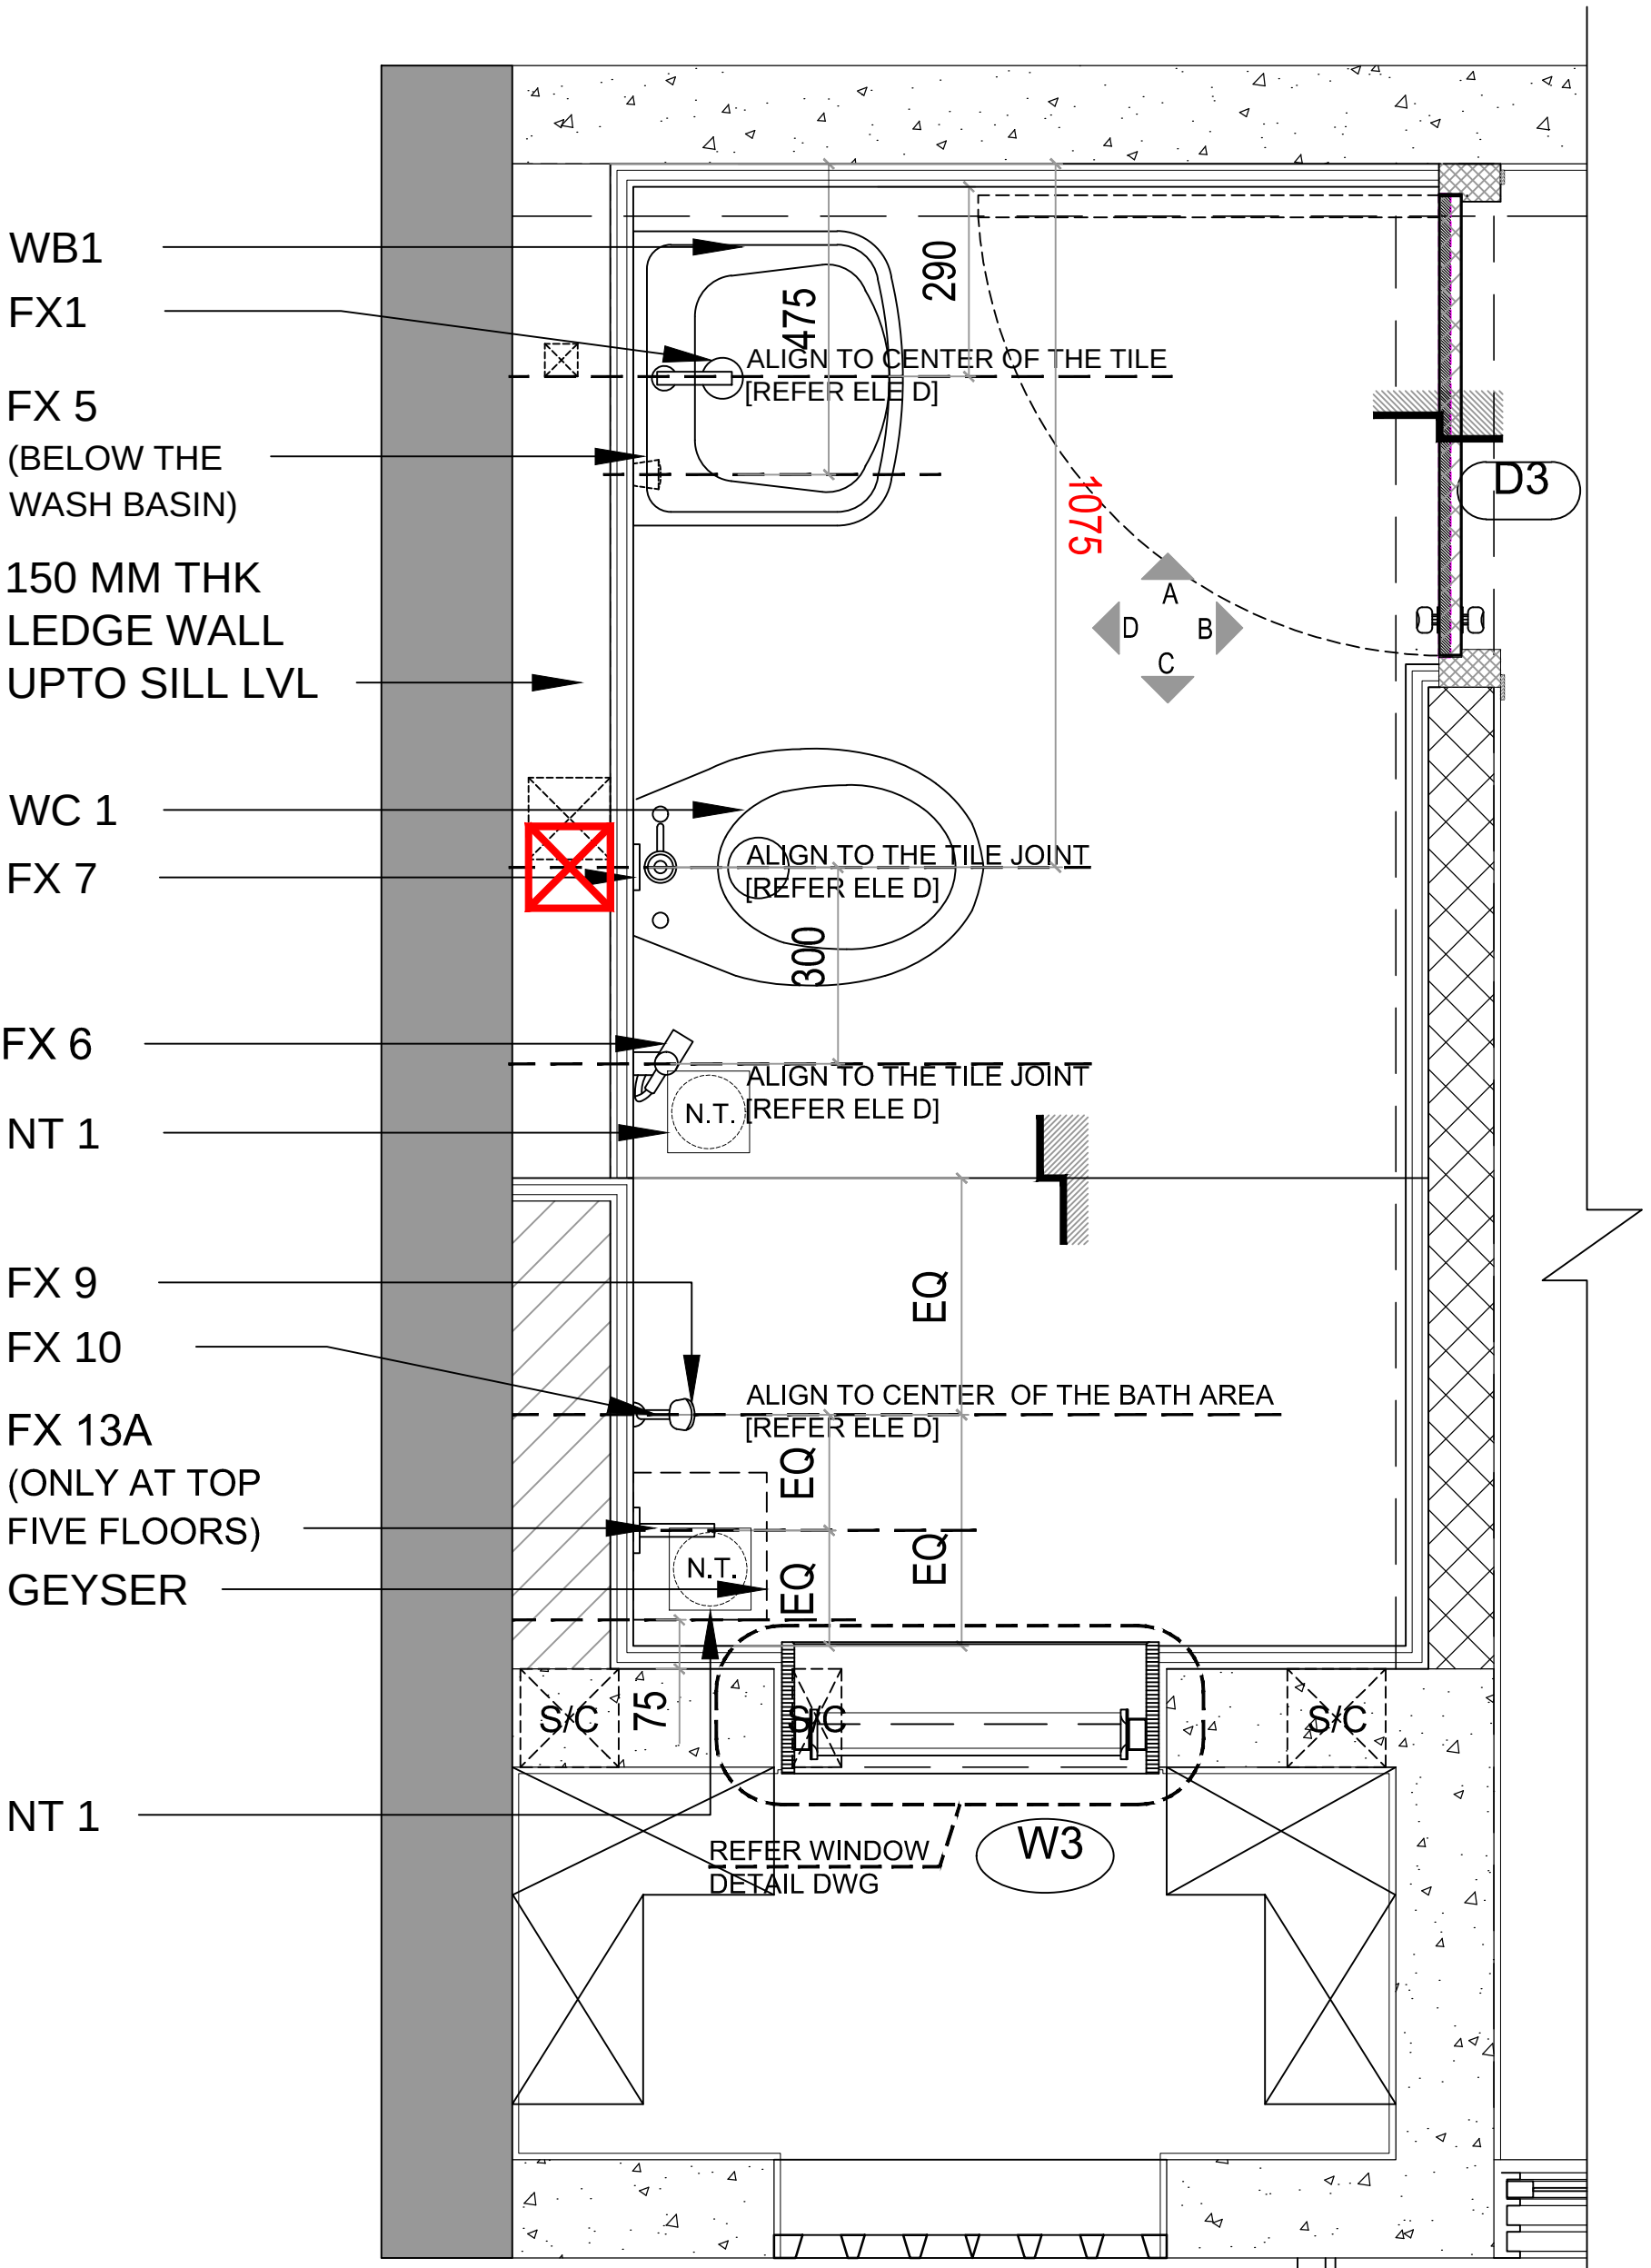


A2 MASTER TOILET FIXTURE LAYOUT