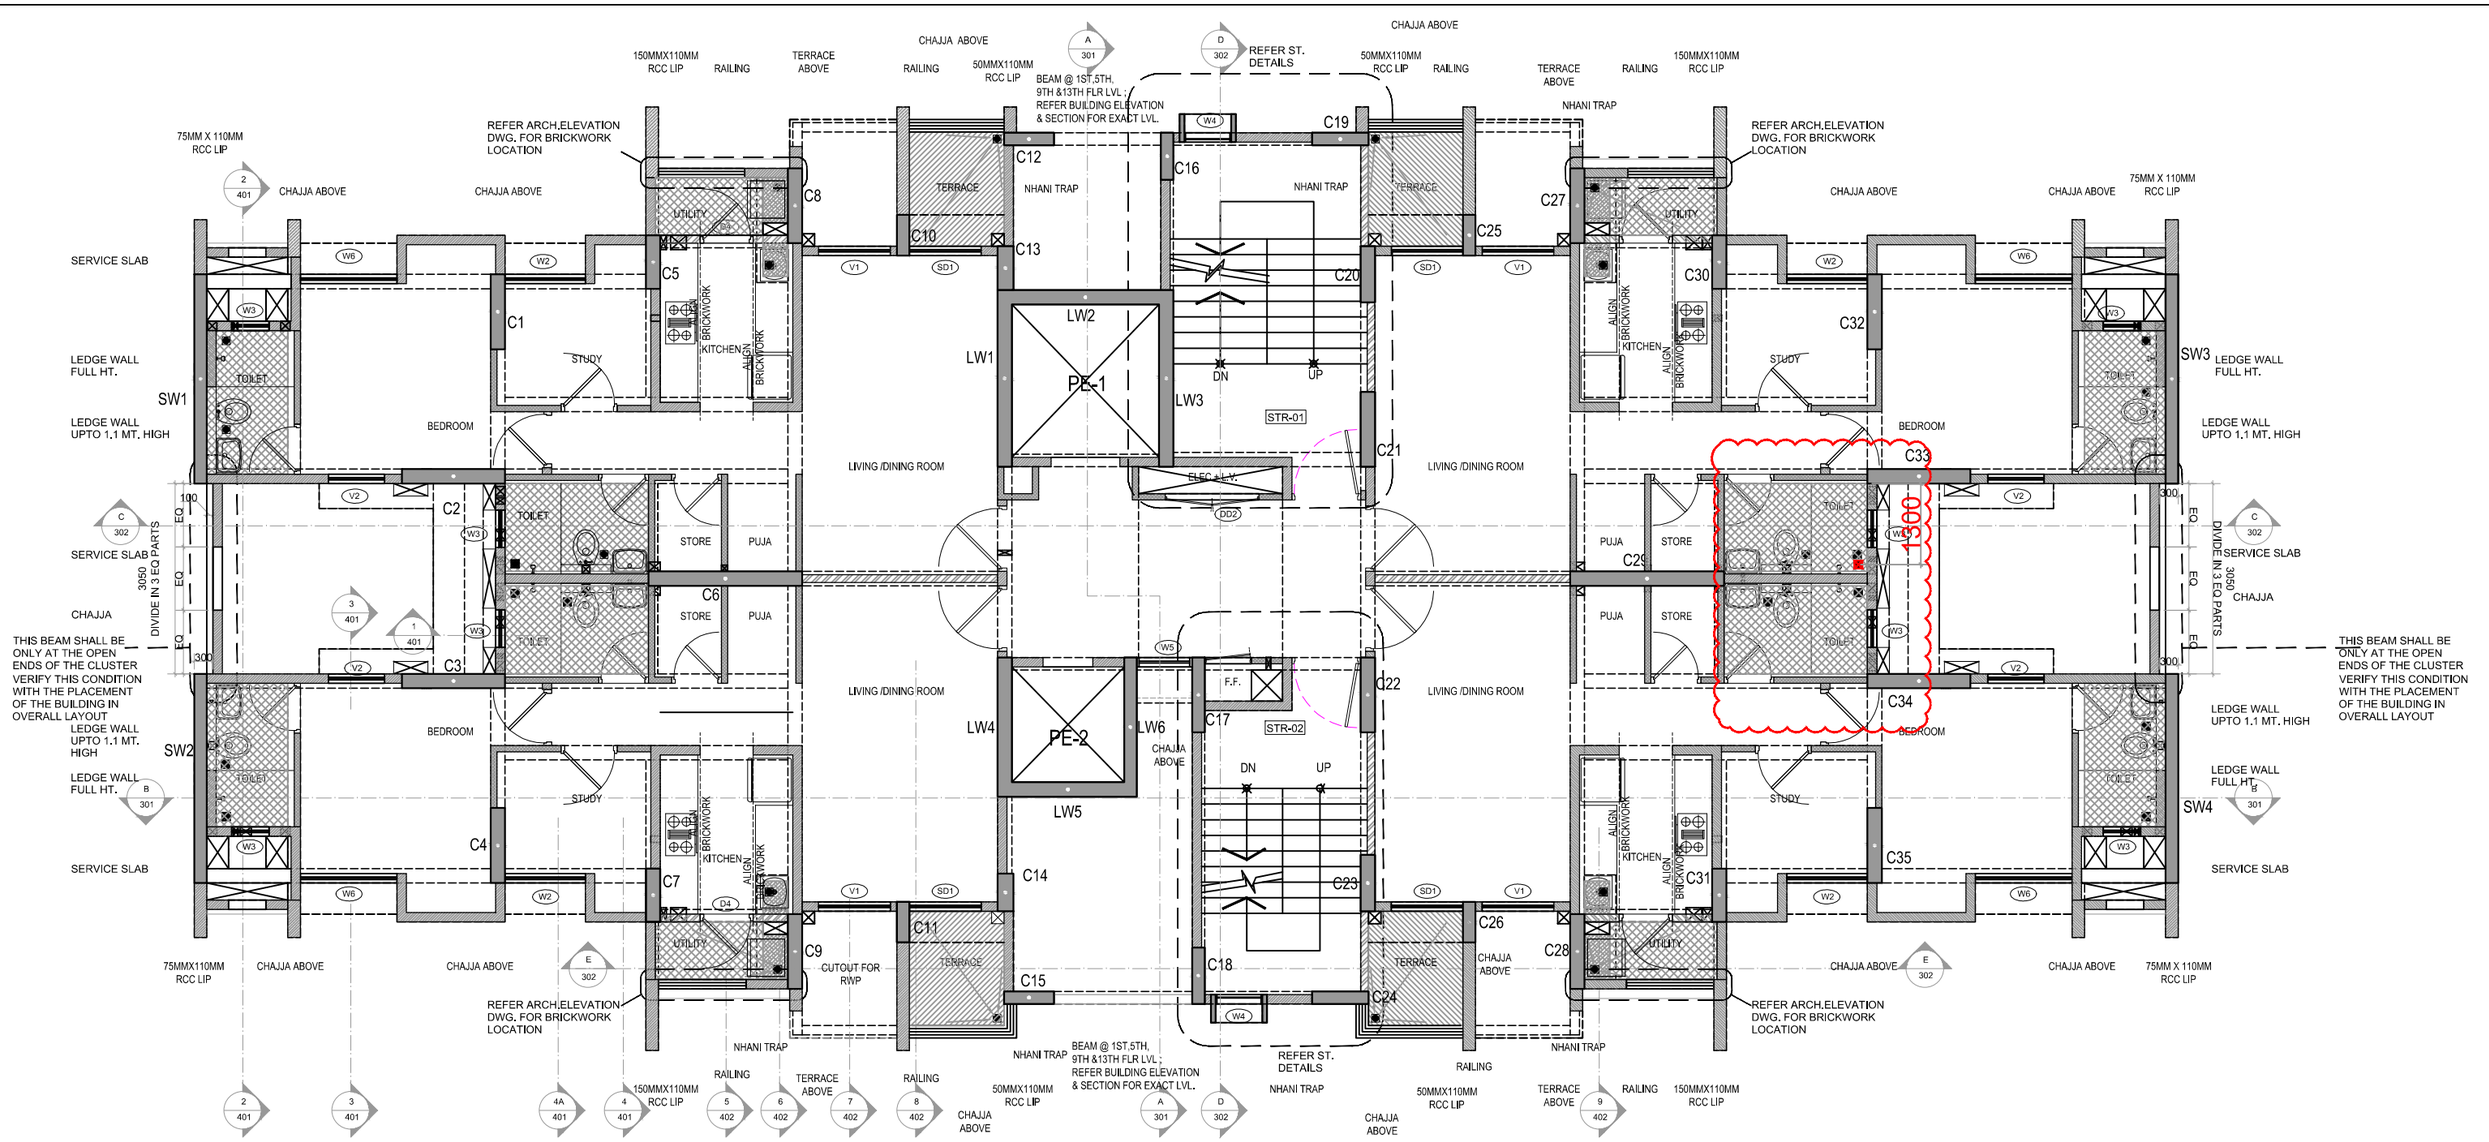


A2 CONVENTIONAL TYPICAL FLOOR PLAN