
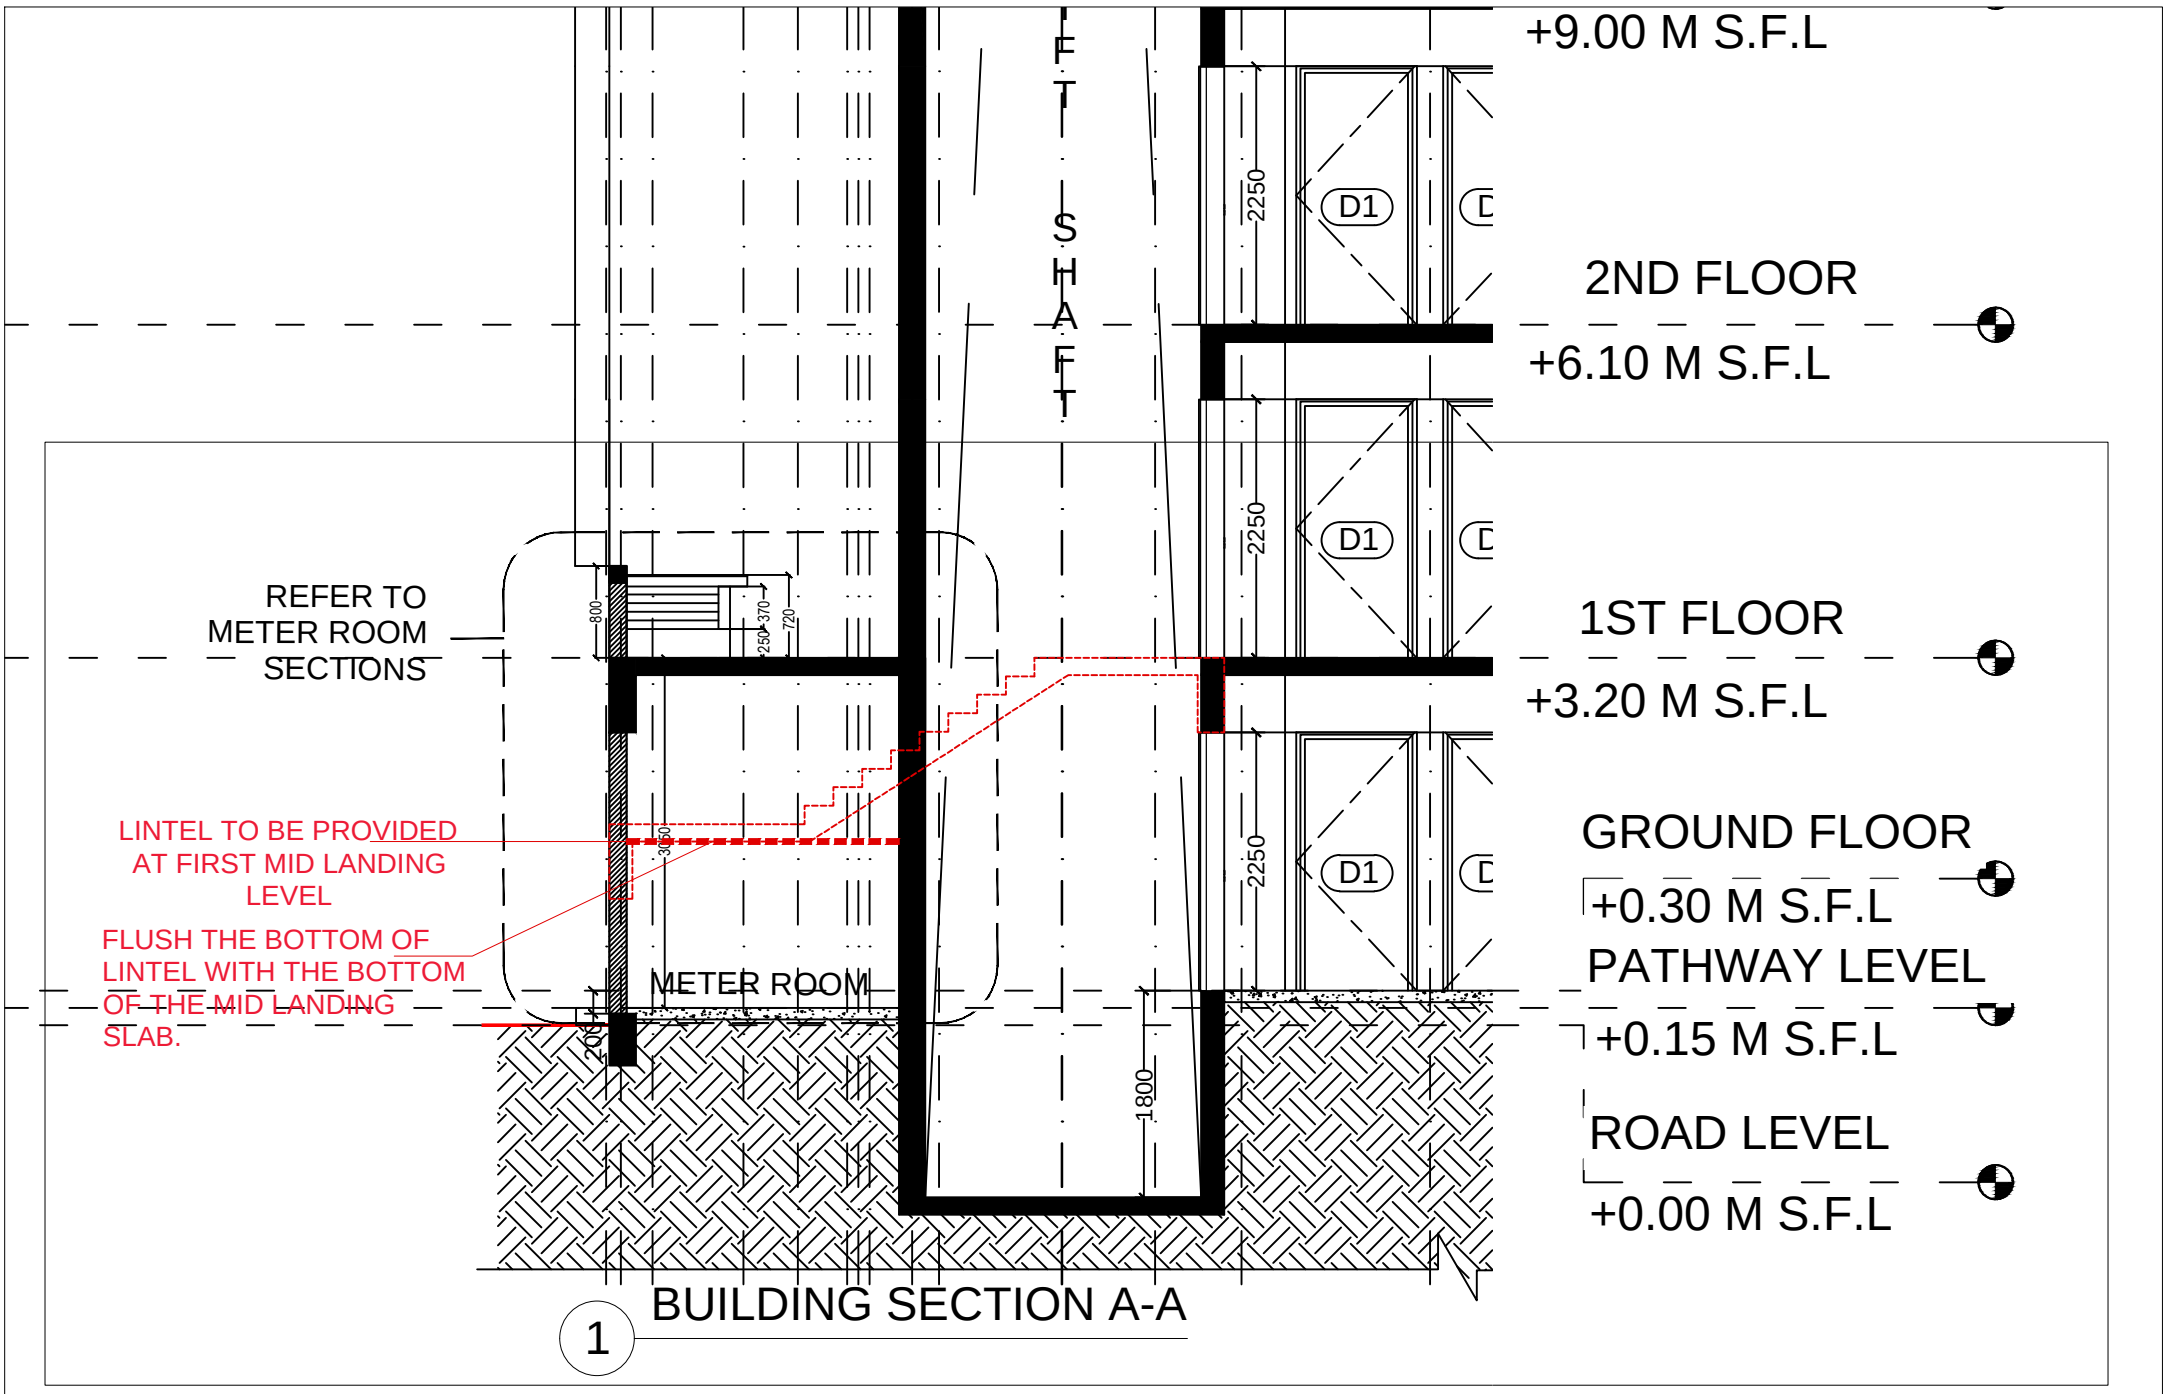


1 BUILDING SECTION A-A

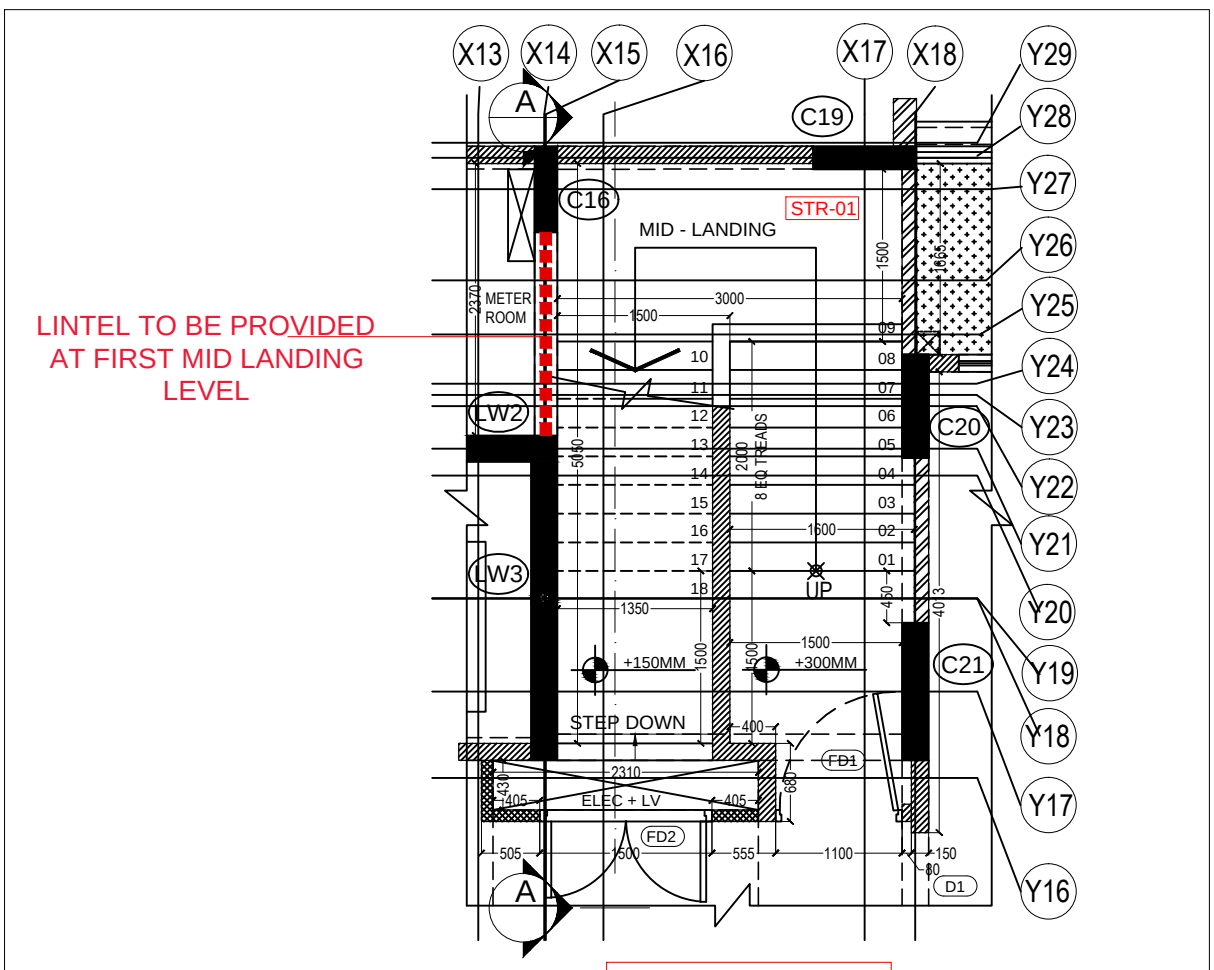

A2 TYPE

GROUND FLOOR PLAN
STR- 01

LINTEL PROVISION A2 TYPE

04-12-2014