
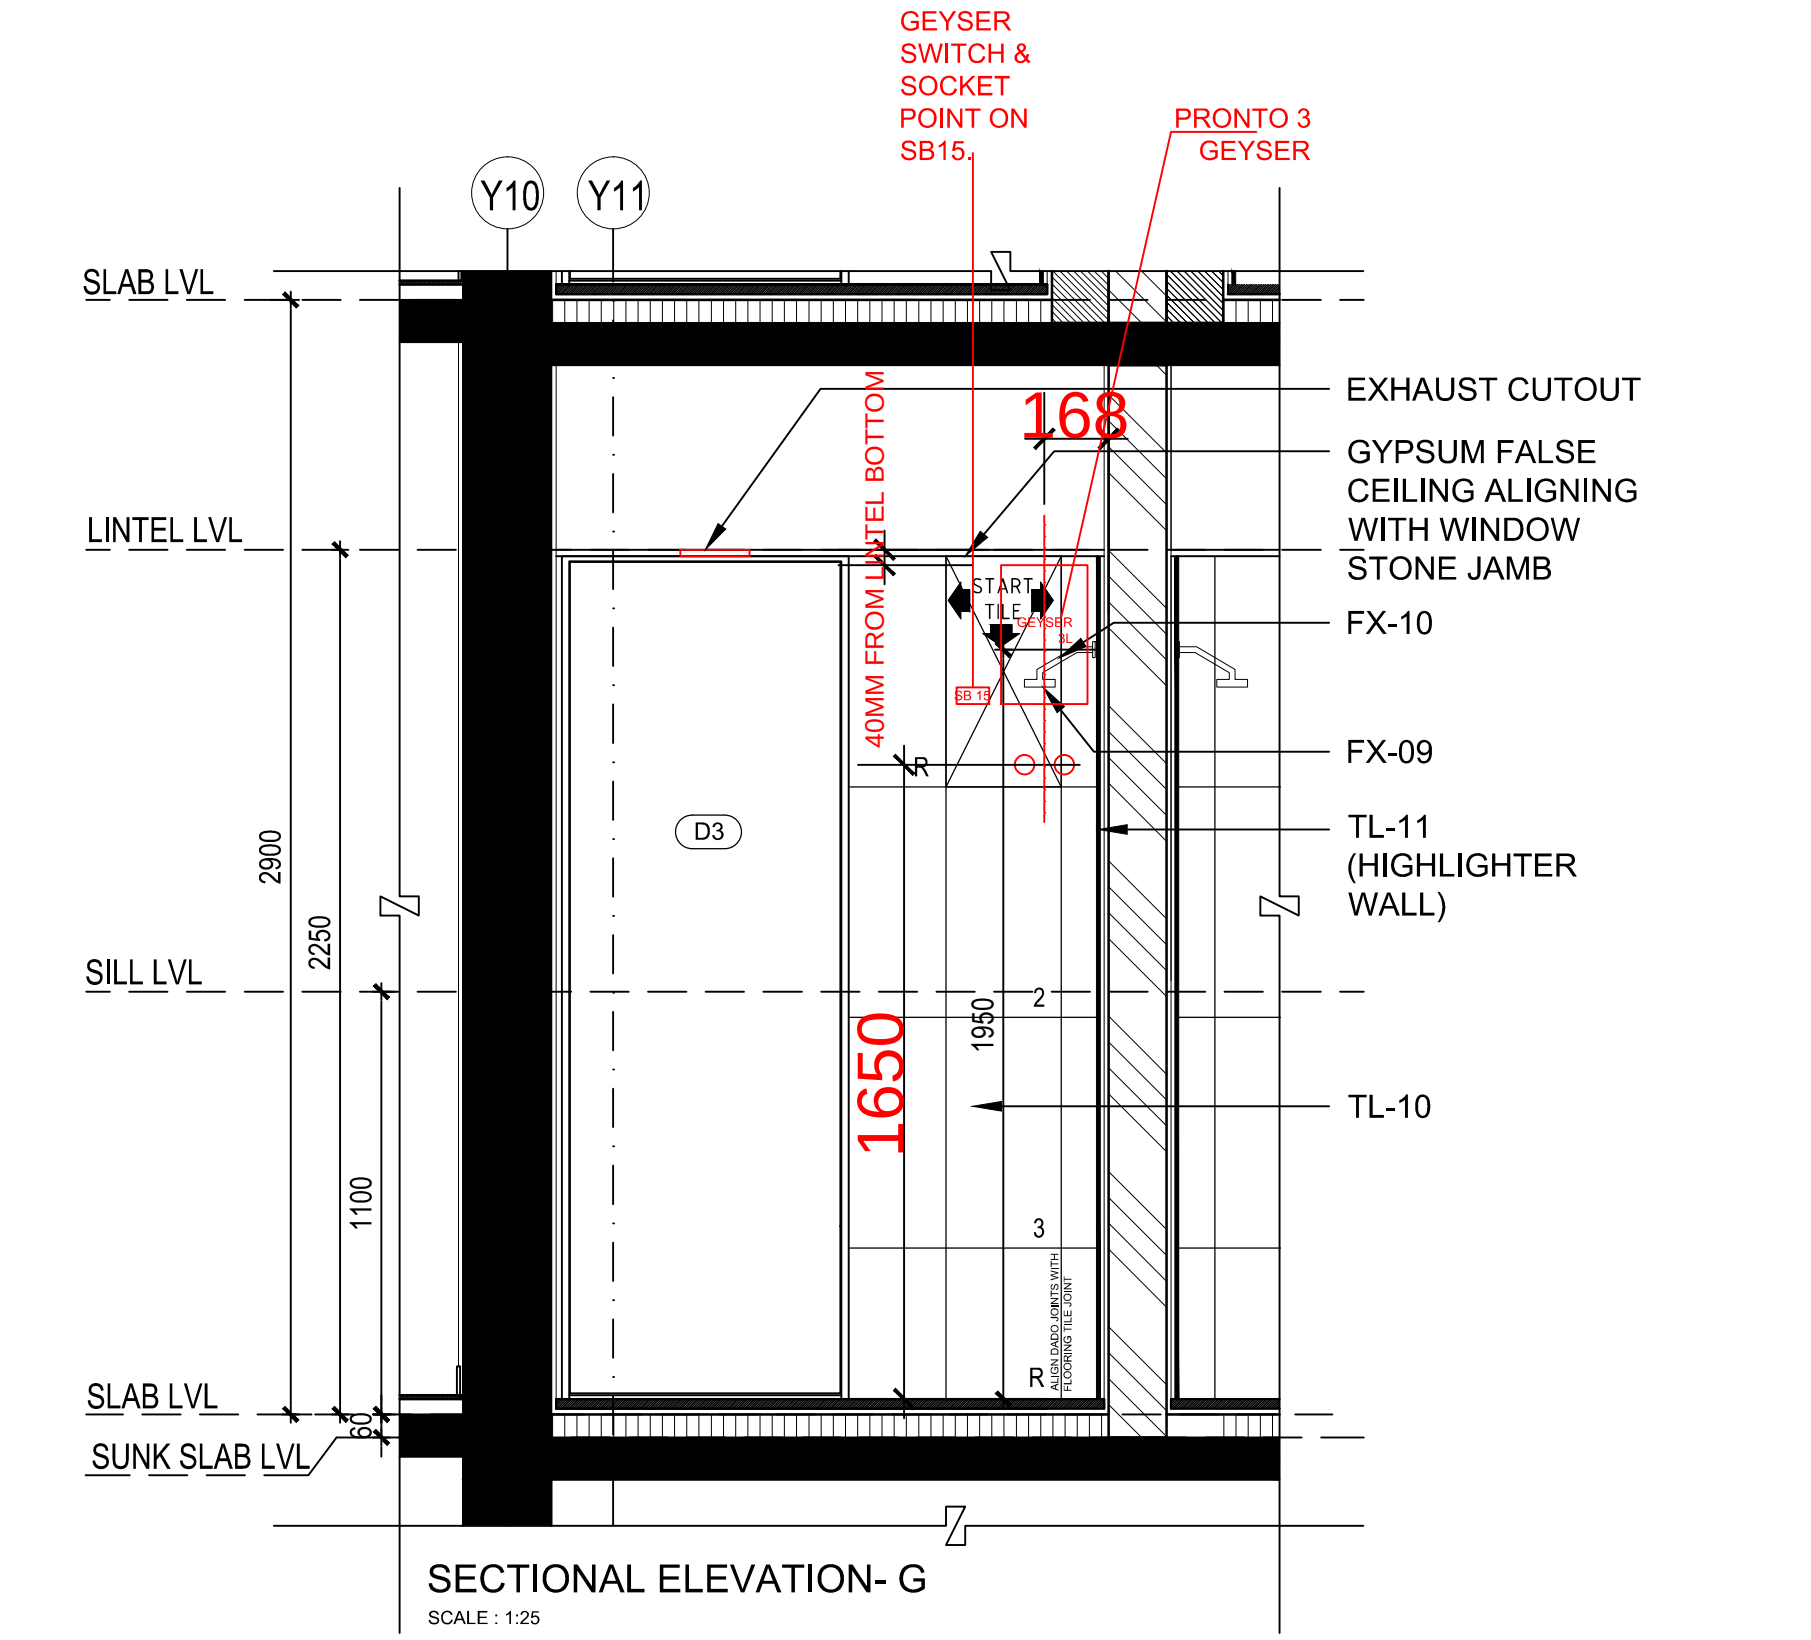



SECTIONAL ELEVATION- G

SCALE : 1:25

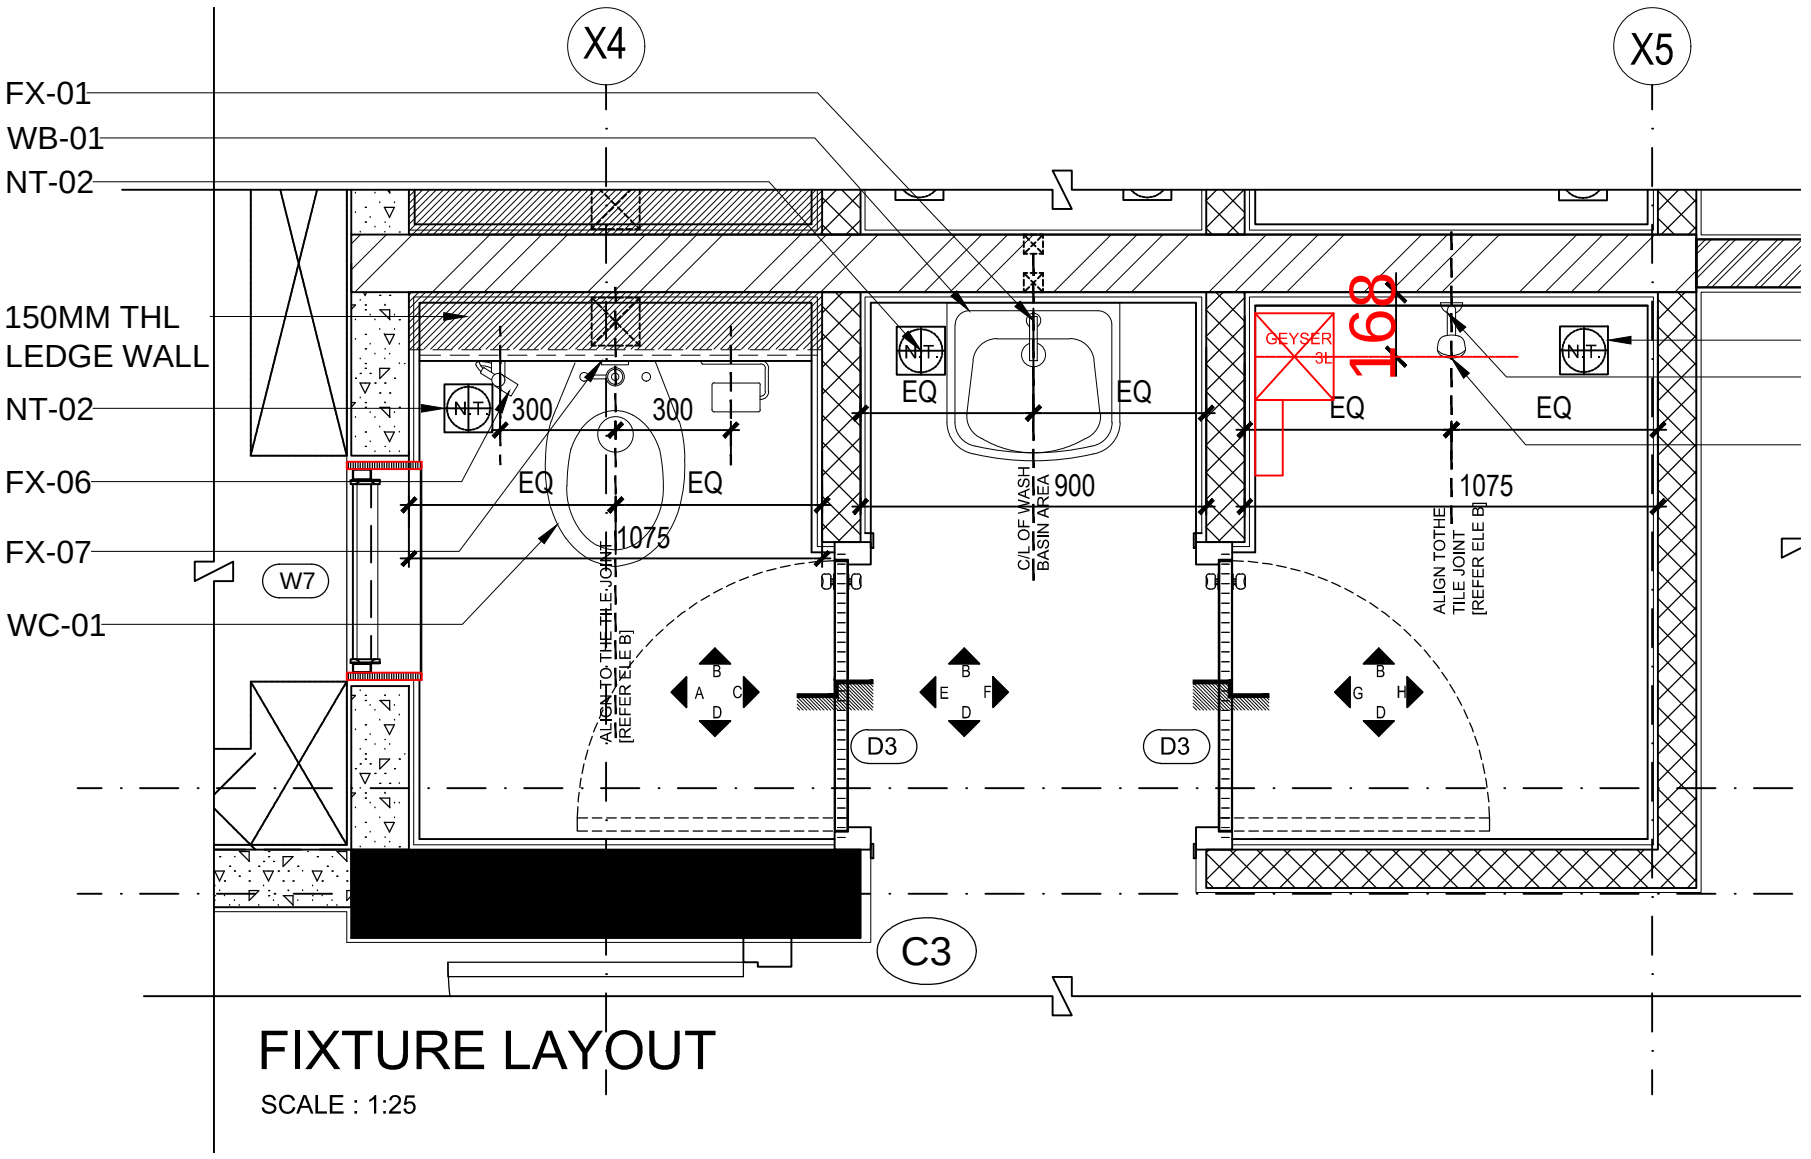


FIXTURE LAYOUT

SCALE : 1:25

# A1 GEYSER LOCATION & SWITCH SOCKET POINT