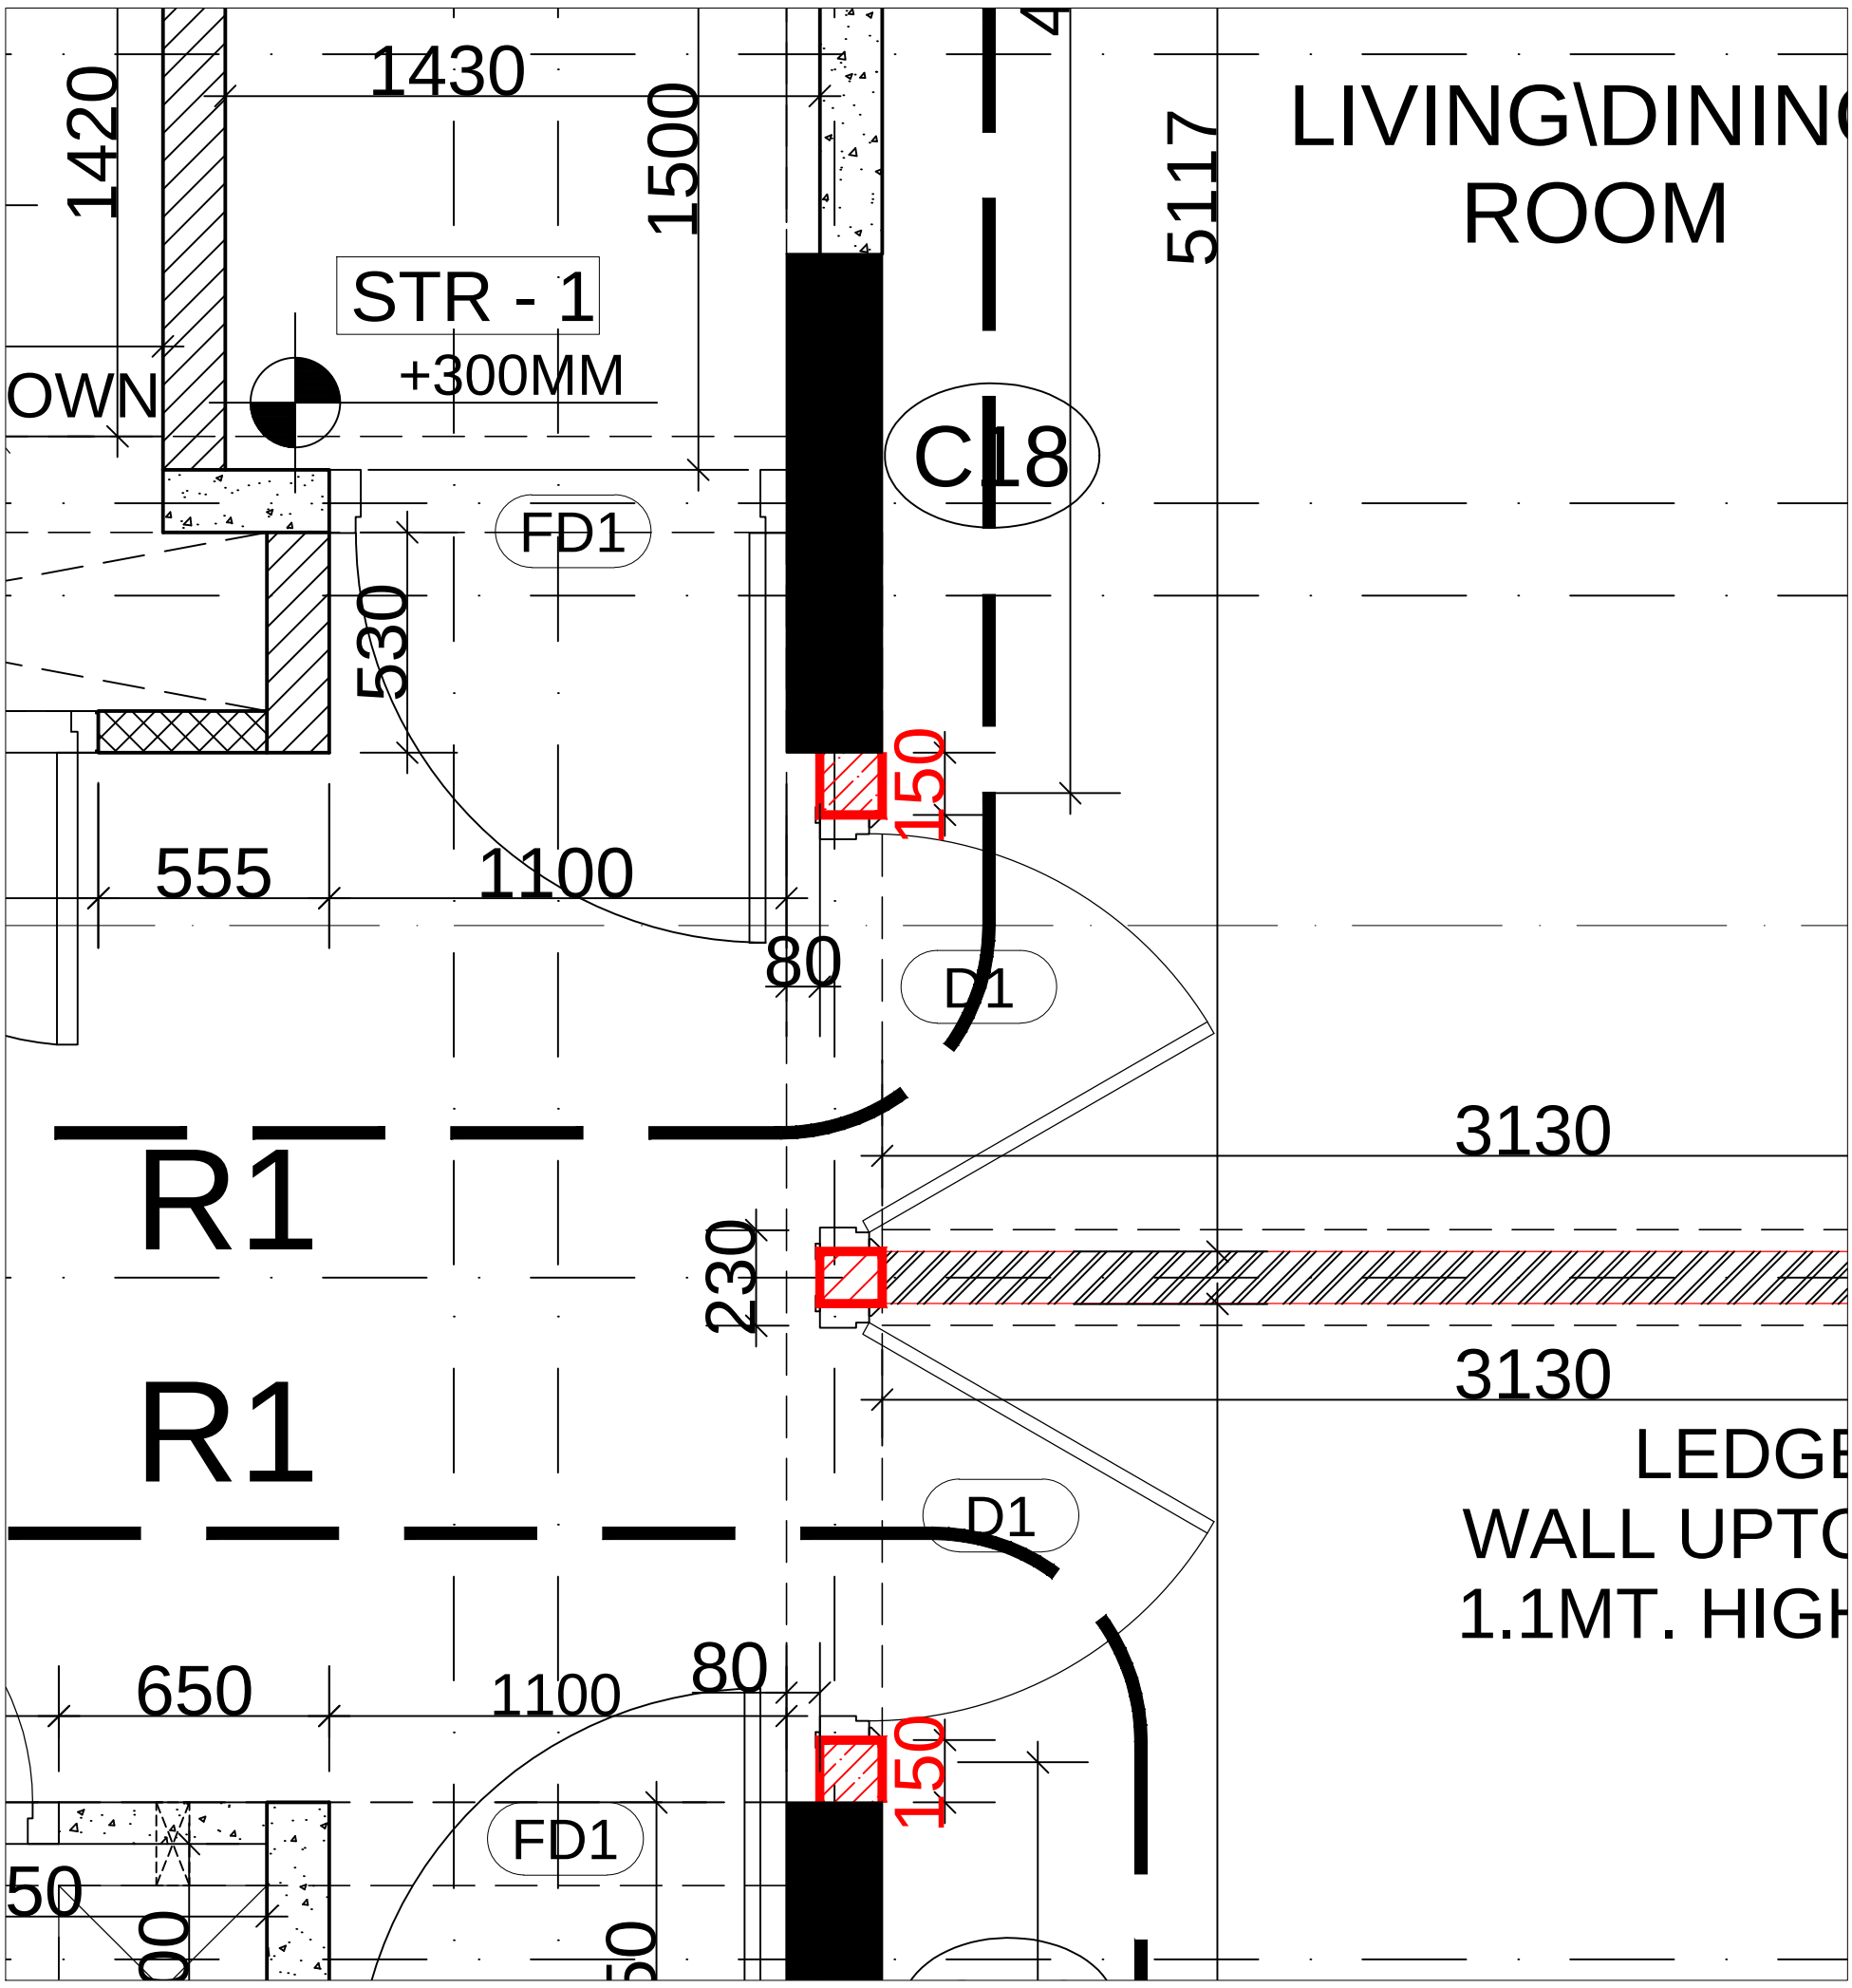


RFI -014

A2 TYPE (CONVENTIONAL & NON CONVENTIONAL)

GROUND FLOOR (FLAT NO 1 & 2)

TYPICAL FLOOR (FLAT NO 1,2,3,4)

PROVISION FOR BELL SWITCH