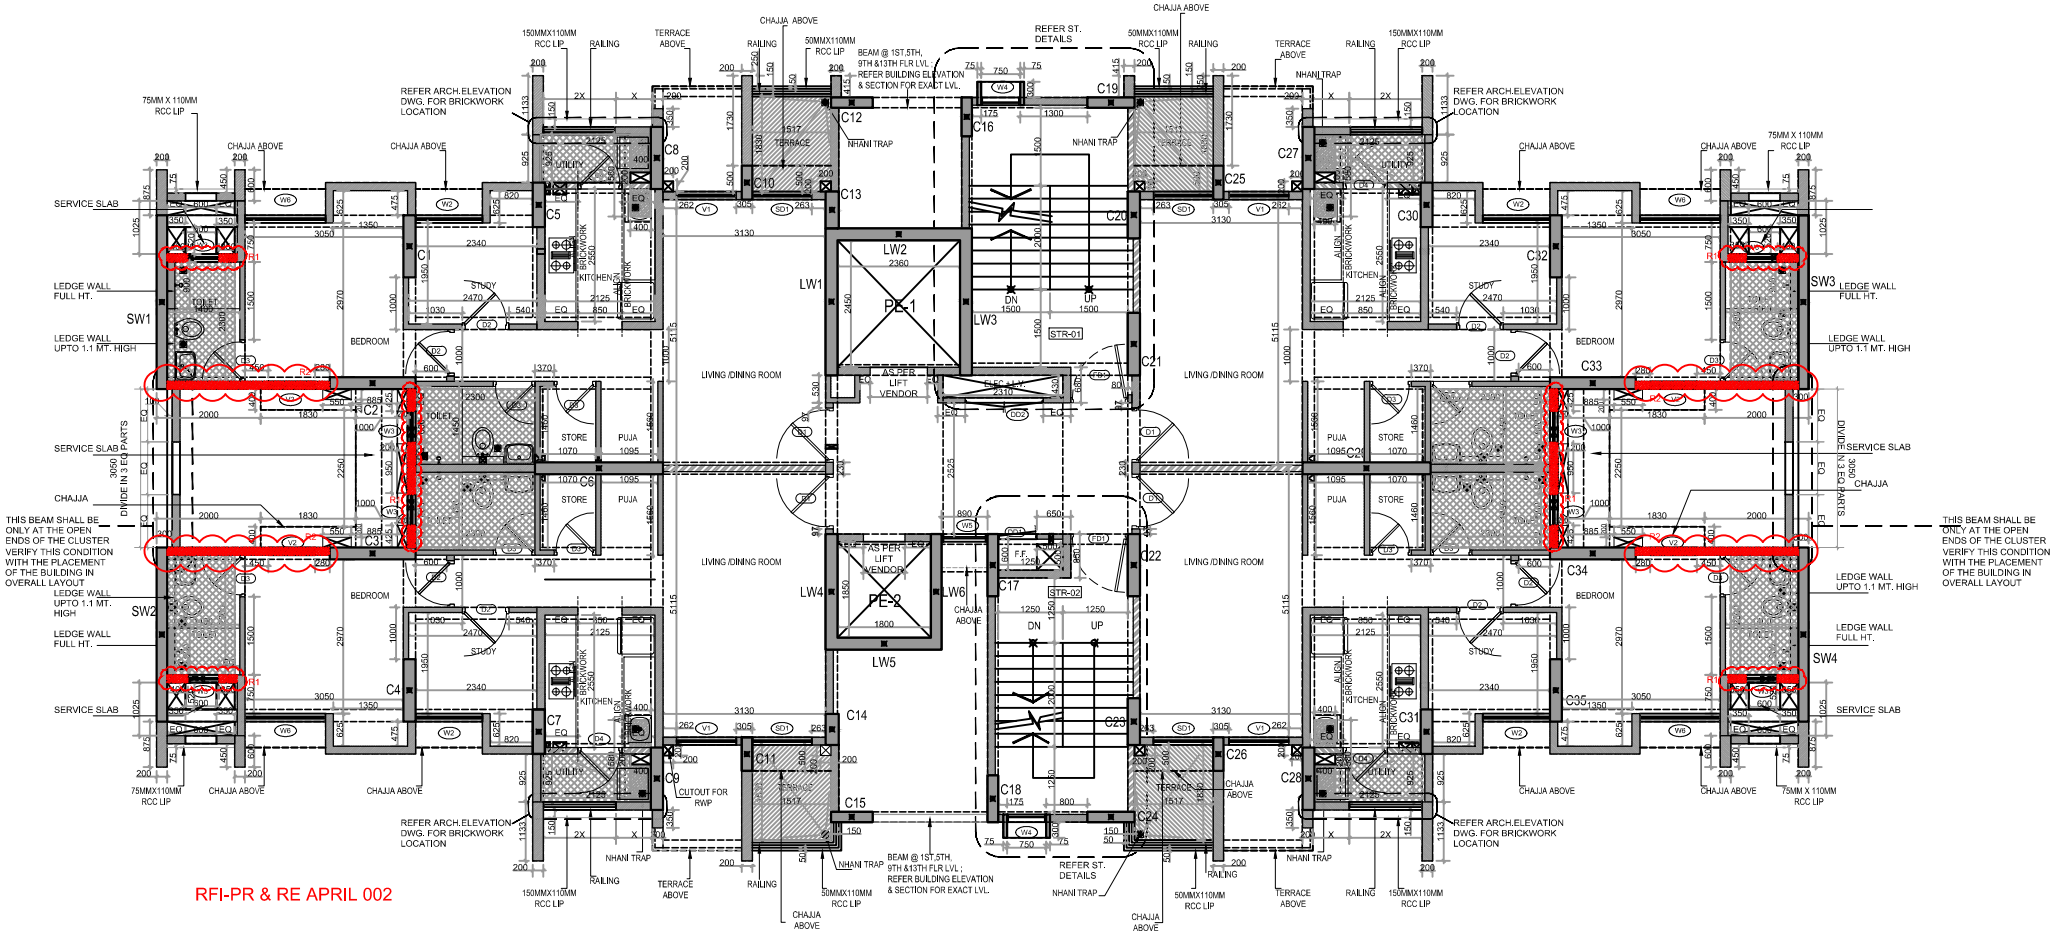

RFI-PR & RE APRIL 002
THIS BEAM SHALL BE ONLY AT THE OPEN ENDS OF THE CLUSTER VERIFY THIS CONDITION WITH THE PLACEMENT OF THE BUILDING IN OVERALL LAYOUT
THIS BEAM SHALL BE ONLY AT THE OPEN ENDS OF THE CLUSTER VERIFY THIS CONDITION WITH THE PLACEMENT OF THE BUILDING IN OVERALL LAYOUT
REFER ARCH.ELEVATION DWG. FOR BRICKWORK LOCATION
REFER ST. DETAILS
BEAM @ 1ST,5TH, 9TH &13TH FLR LVL : REFER BUILDING ELEVATION & SECTION FOR EXACT LVL.
AS PER LIFT VENDOR
LIVING /DINING ROOM
BEDROOM
KITCHEN
TOILET
STUDY
STORE
PUJA
UTILITY
TERRACE ABOVE
CHAJJA ABOVE
RAILING
NHANI TRAP
CUTOUT FOR RWP
SERVICE SLAB
LEDGE WALL FULL HT.
LEDGE WALL UPTO 1.1 MT. HIGH
DIVIDE IN 3 EQ PARTS
75MM X 110MM RCC LIP
150MMX110MM RCC LIP
50MMX110MM RCC LIP
SW1
SW2
SW3
SW4
LW1
LW2
LW3
LW4
LW5
LW6
PE-1
PE-2
STR-01
STR-02
C1
C2
C3
C4
C5
C6
C7
C8
C9
C10
C11
C12
C13
C14
C15
C16
C17
C18
C19
C20
C21
C22
C23
C24
C25
C26
C27
C28
C29
C30
C31
C32
C33
C34
C35