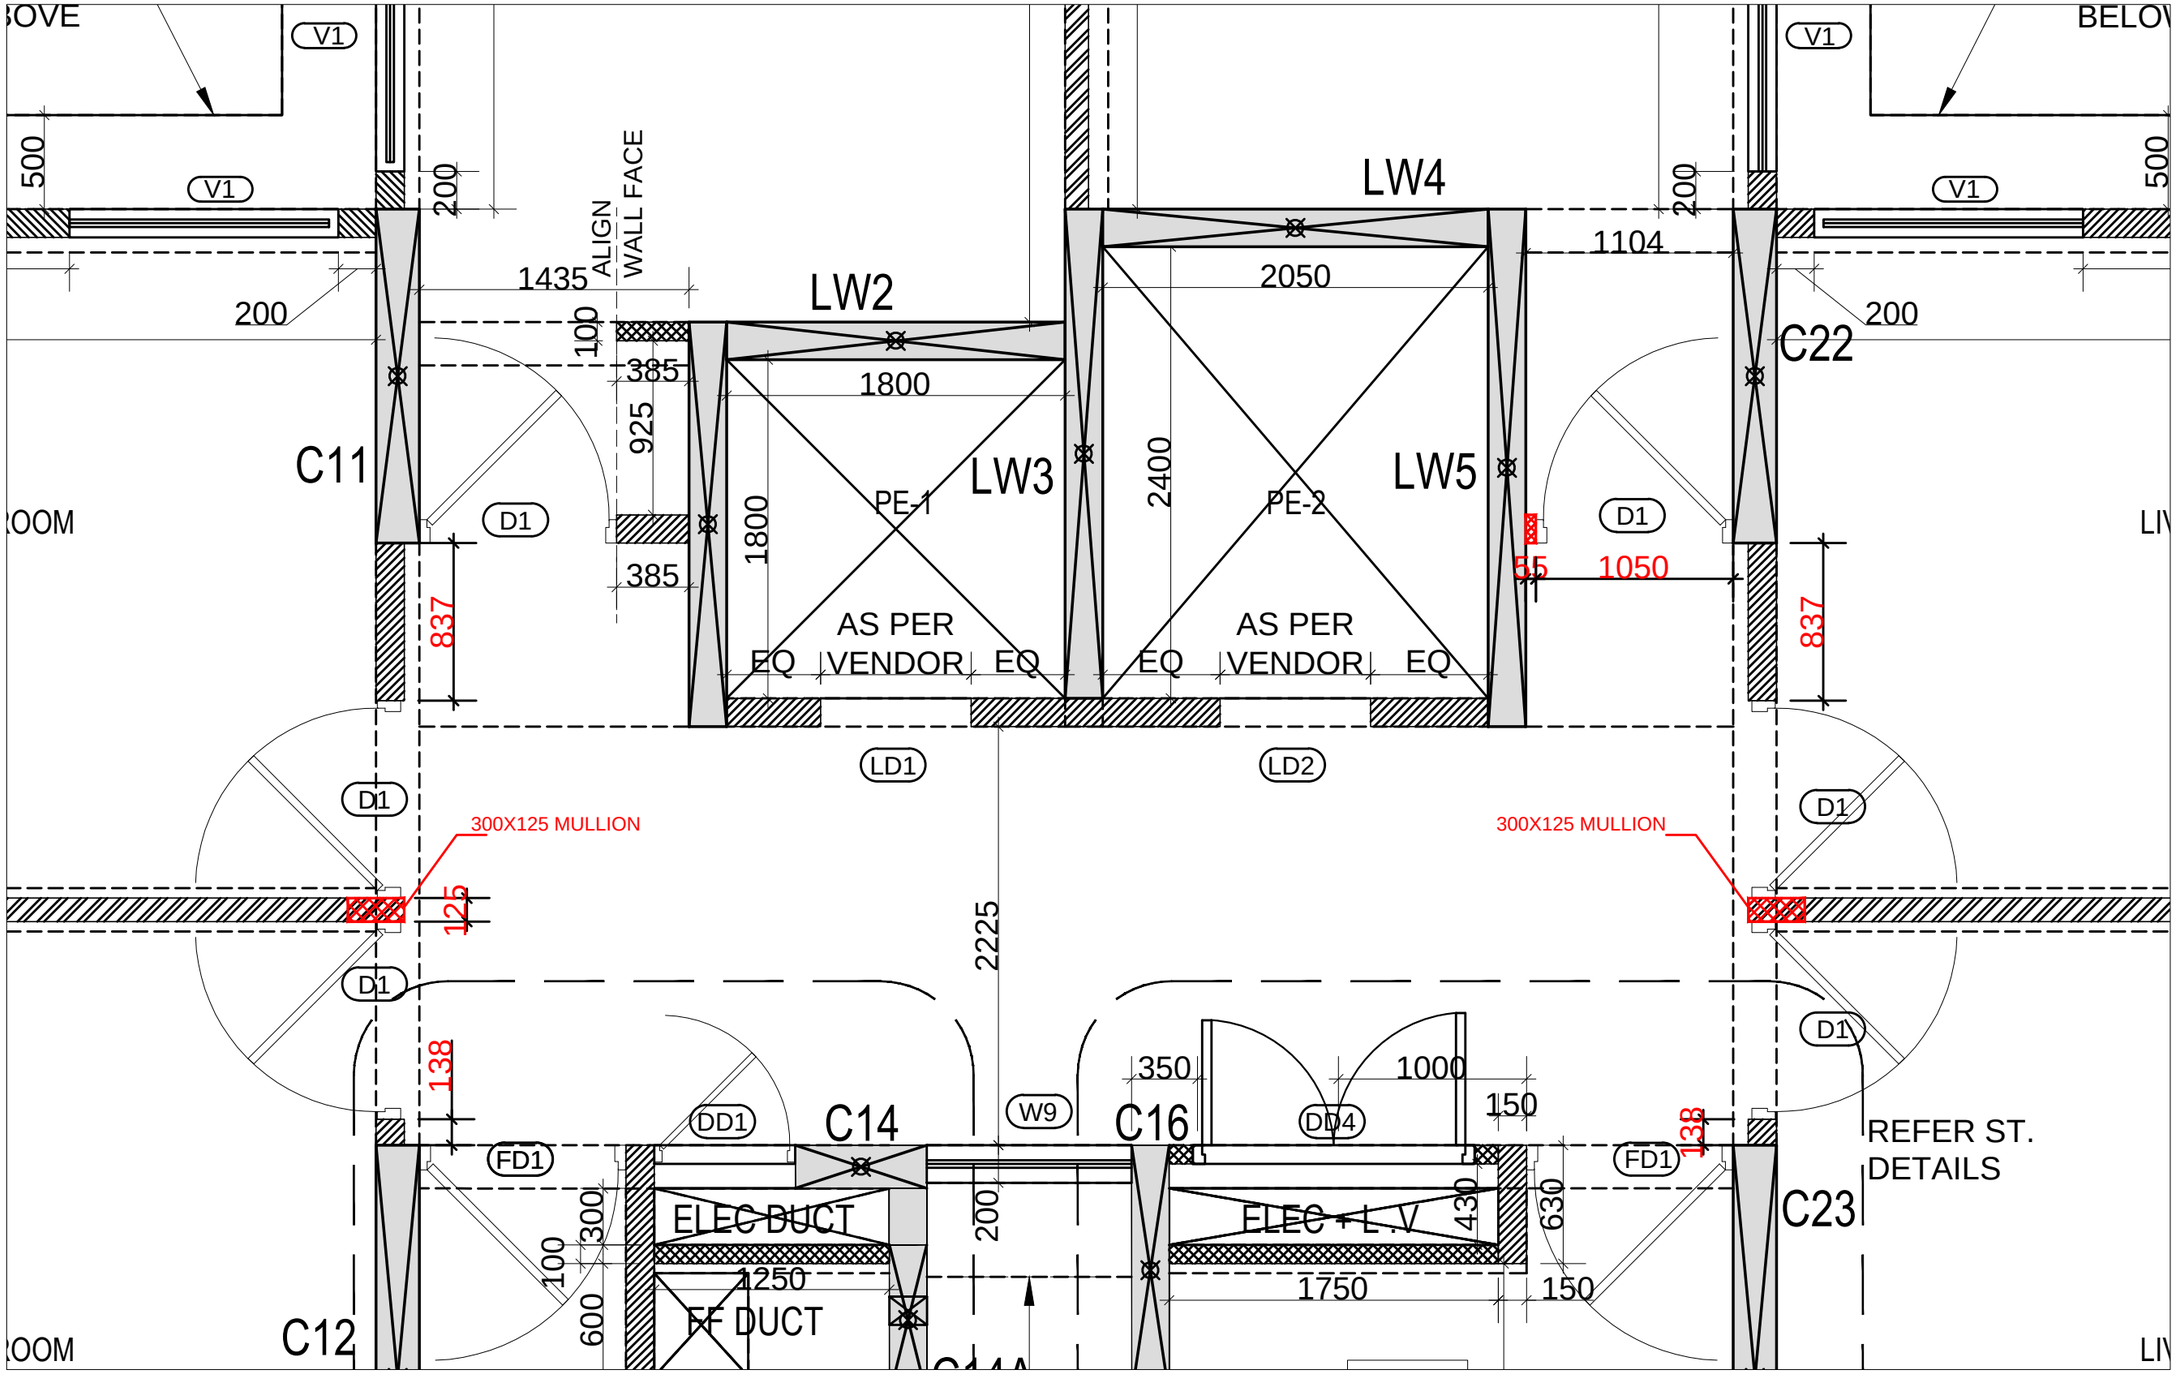


A1 TYPE ENTRANCE DOOR MULLION ADDITION .

A1 CONVENTION TYPICAL FLOOR