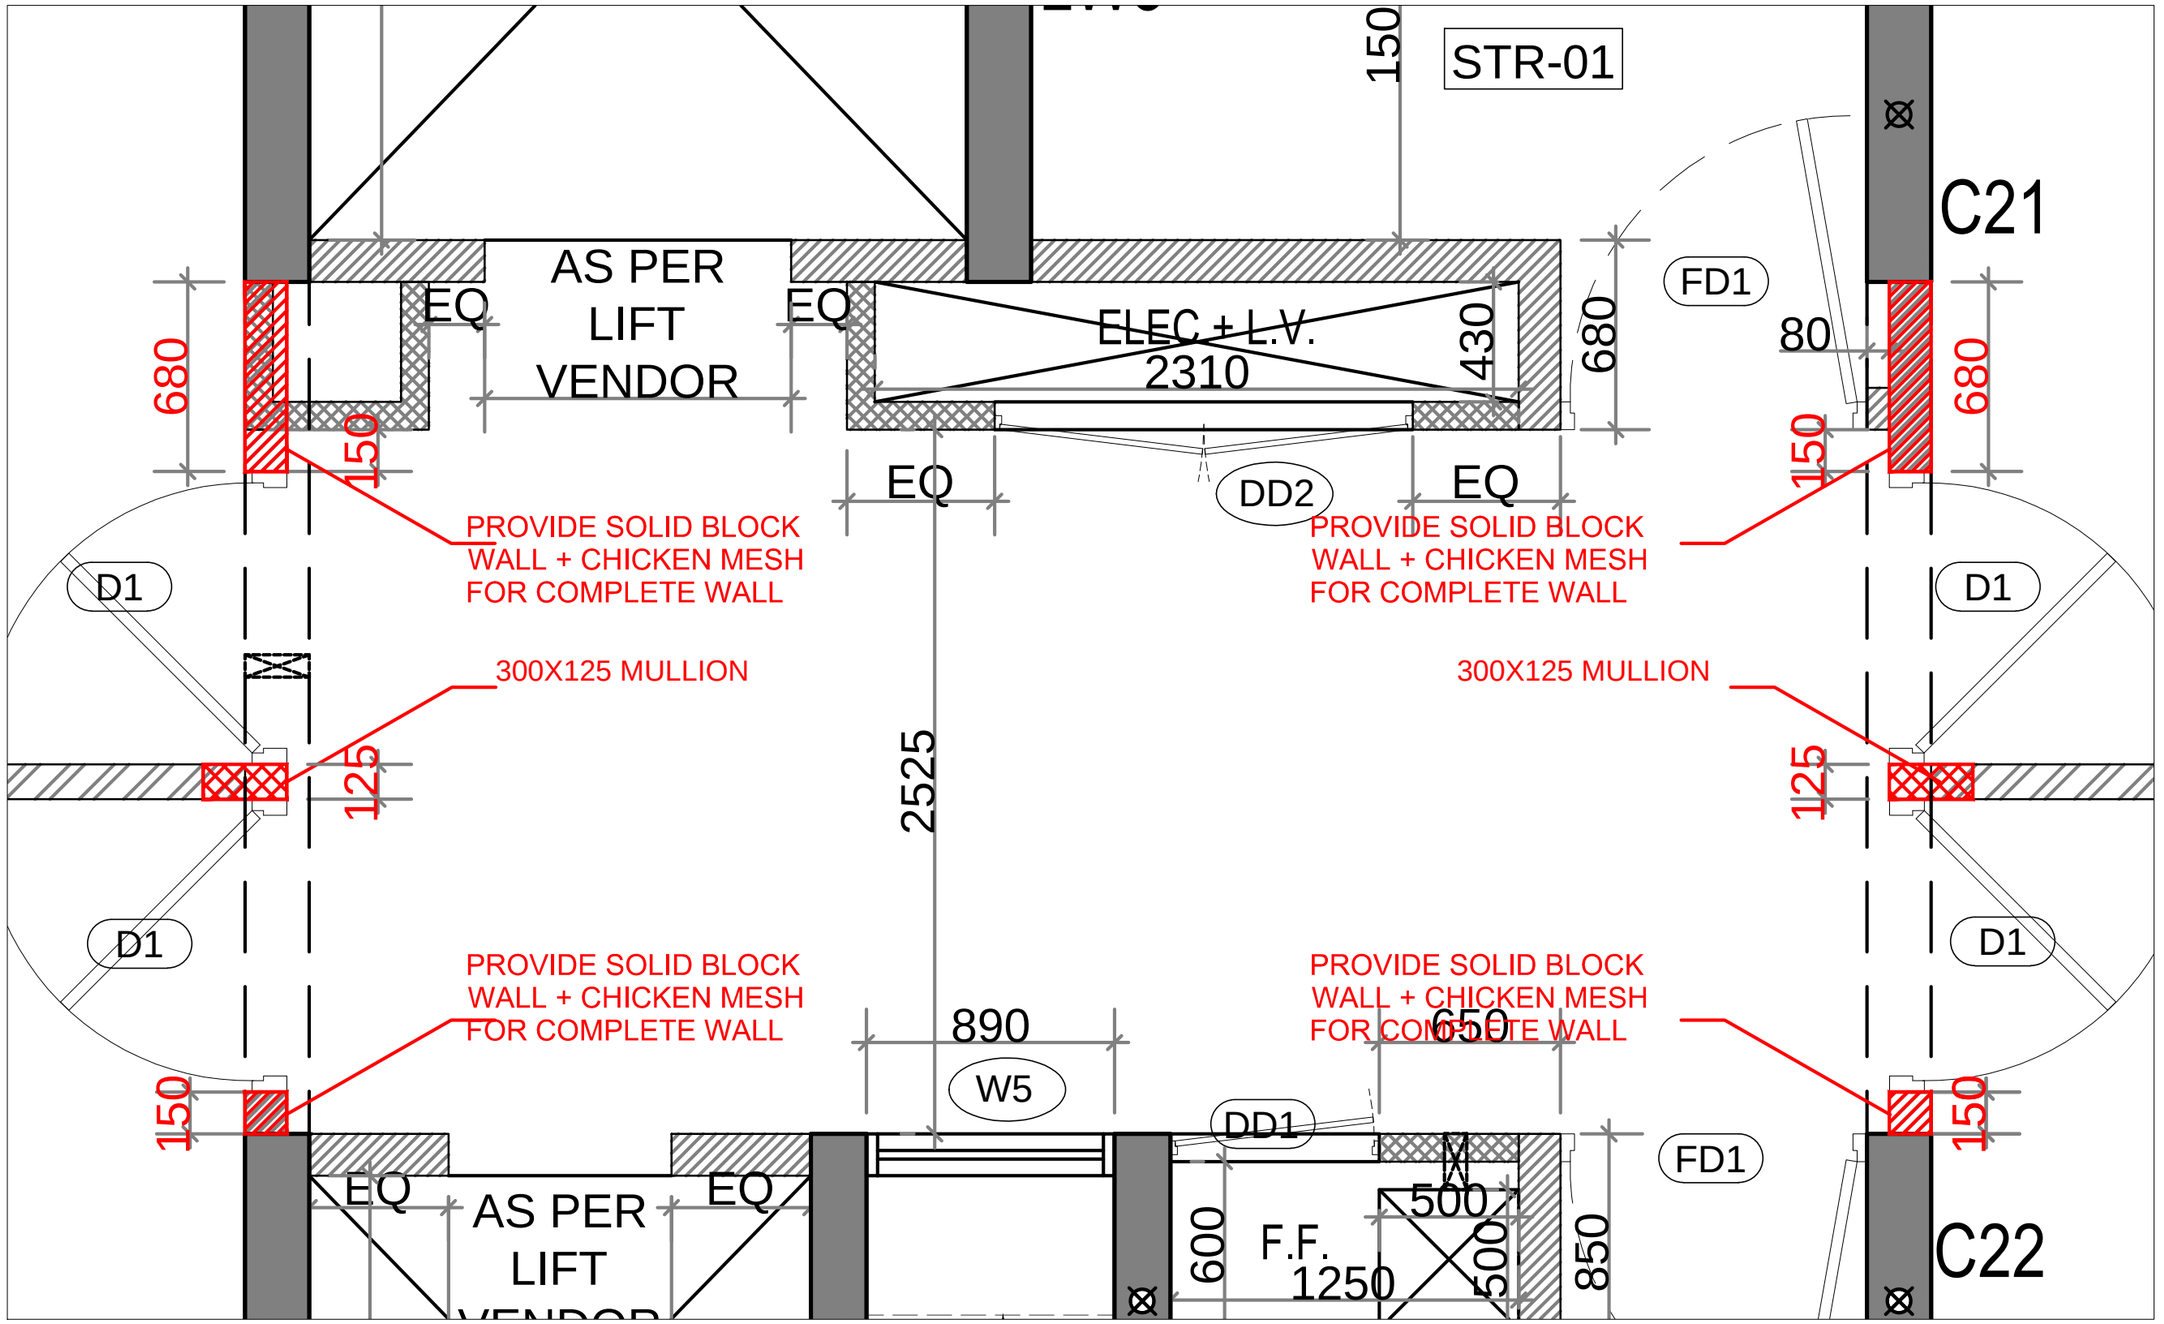


A2 TYPE ENTRANCE DOOR BLOCK WORK & MULLION

A2 CONVENTION TYPICAL FLOOR

R1