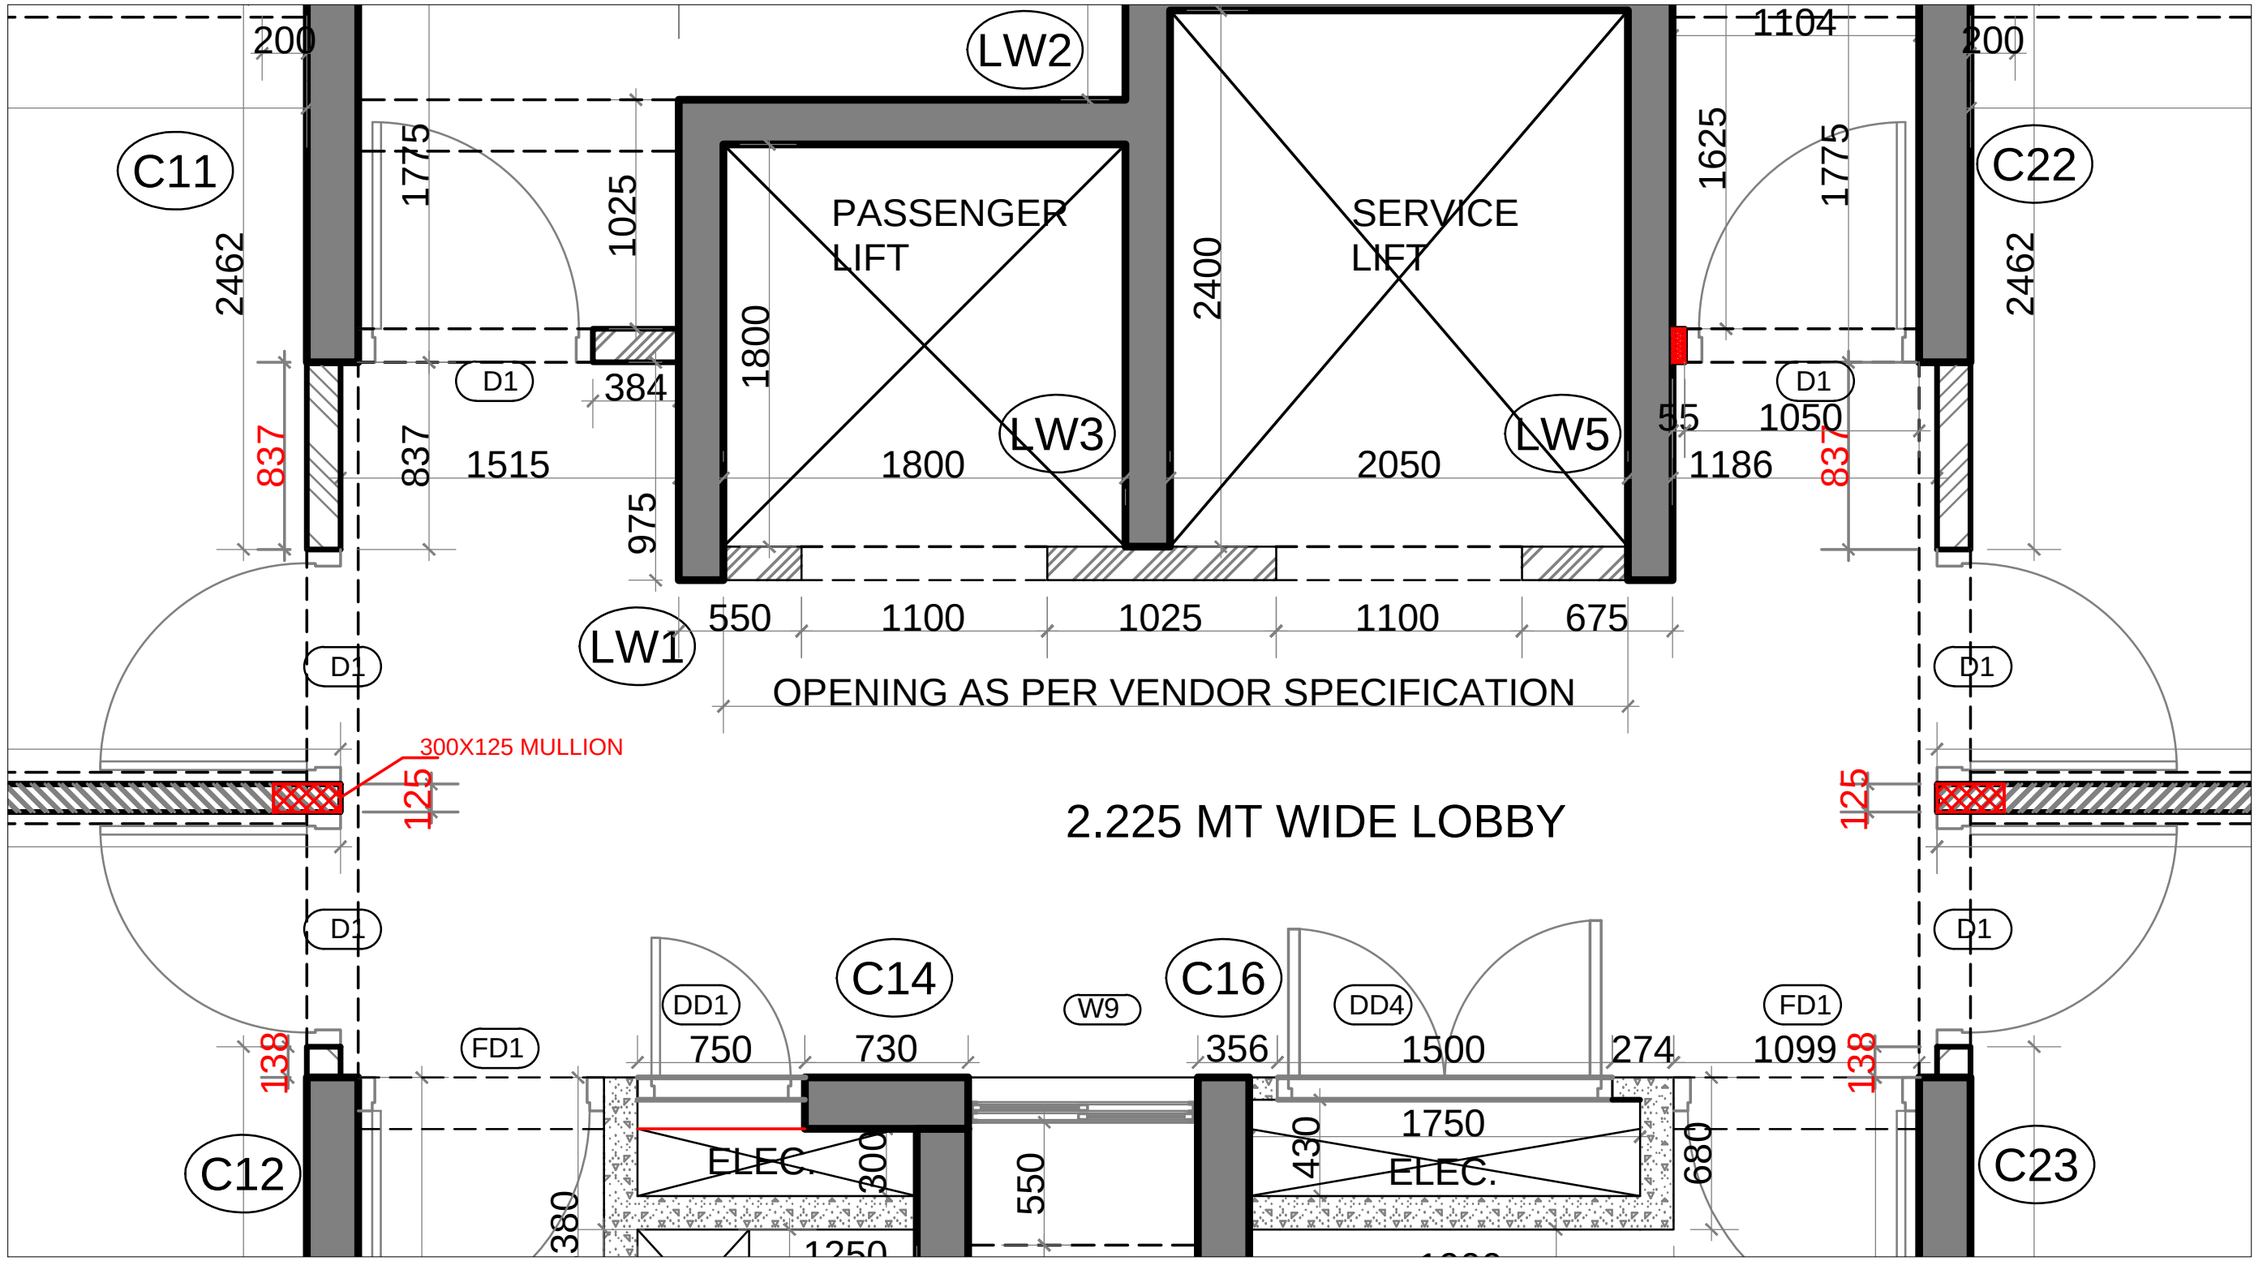


A1 TYPE ENTRANCE DOOR MULLION ADDITION .

A1 NC TYPICAL FLOOR