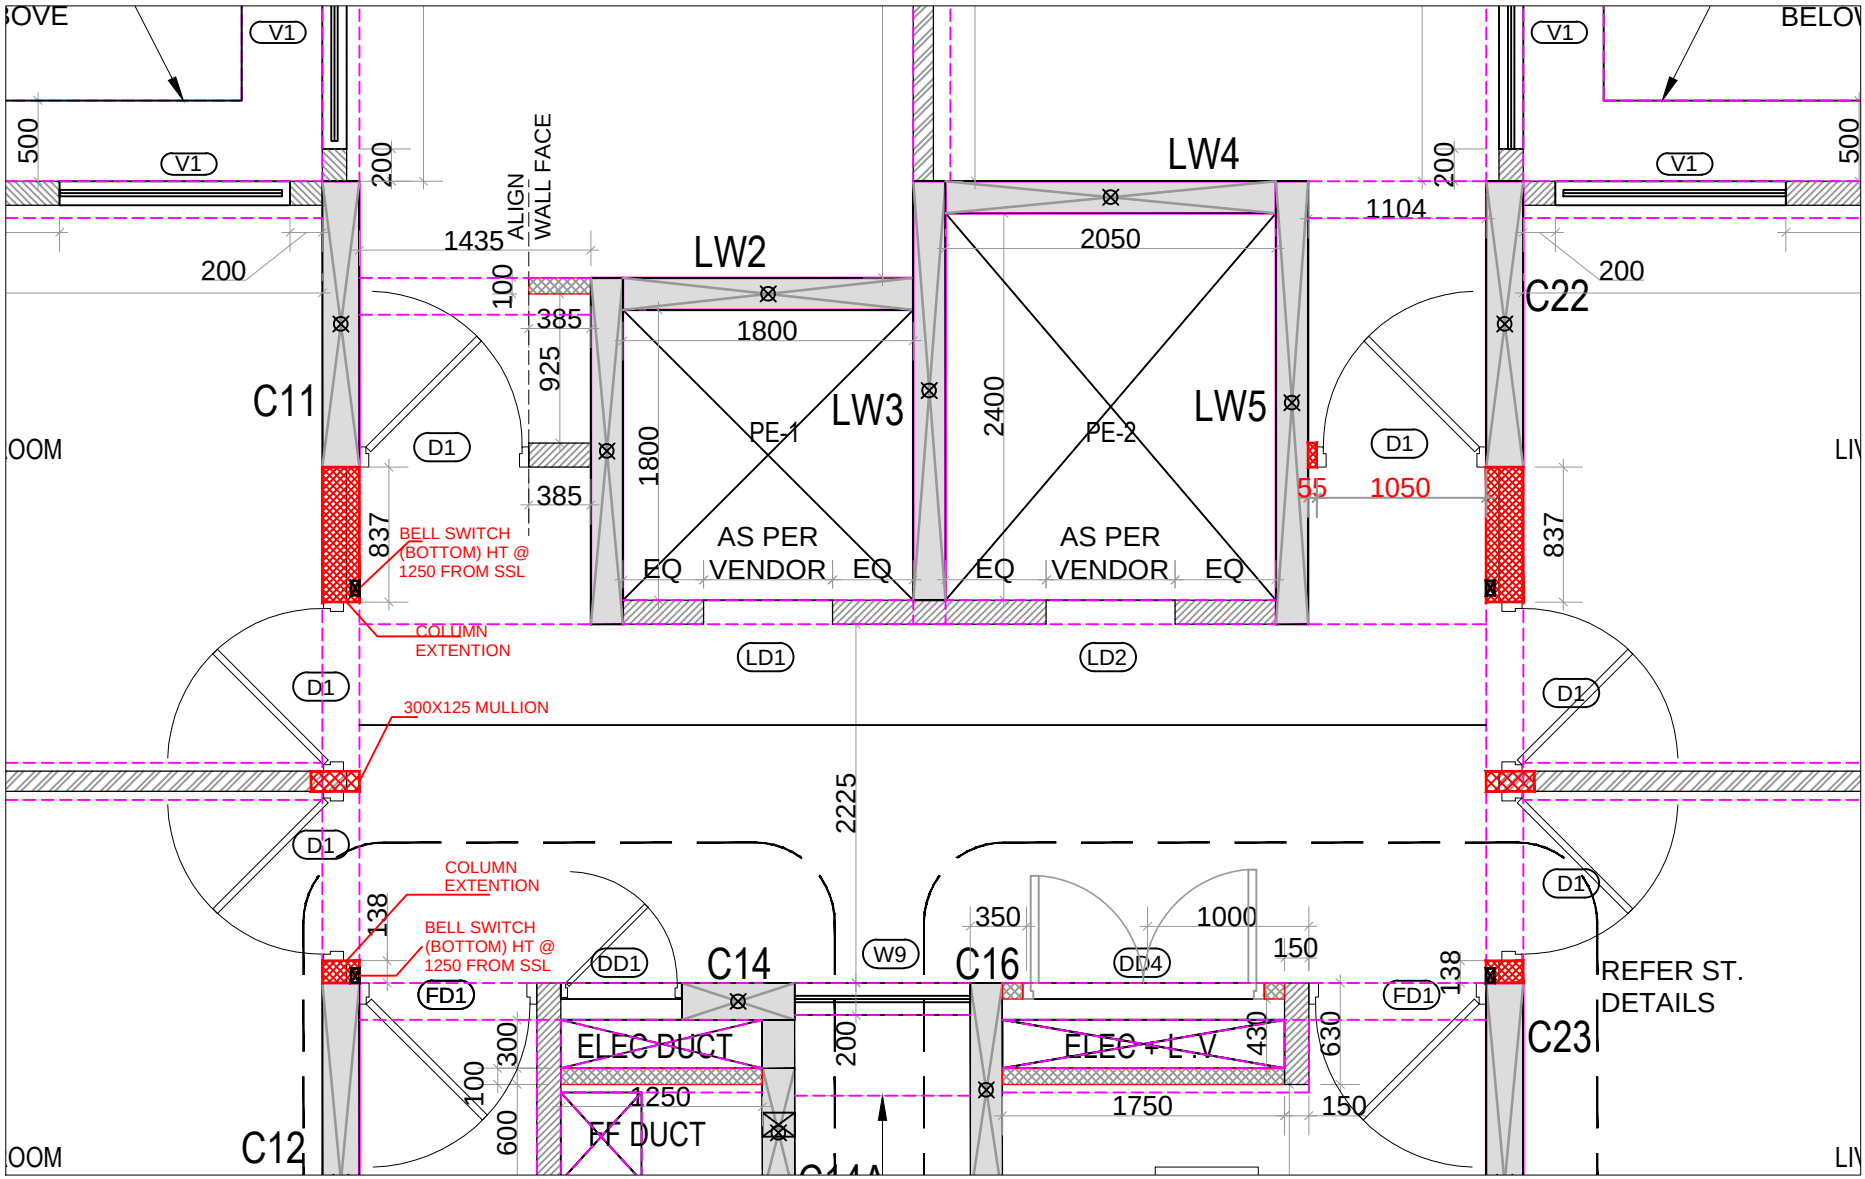


A1 TYPE ENTRANCE DOOR EXTENTIONS IN THE COLUMN & MULLION ADDITION AS PER SITE DISCUSSION.

A1 CONVENTION TYPICAL FLOOR