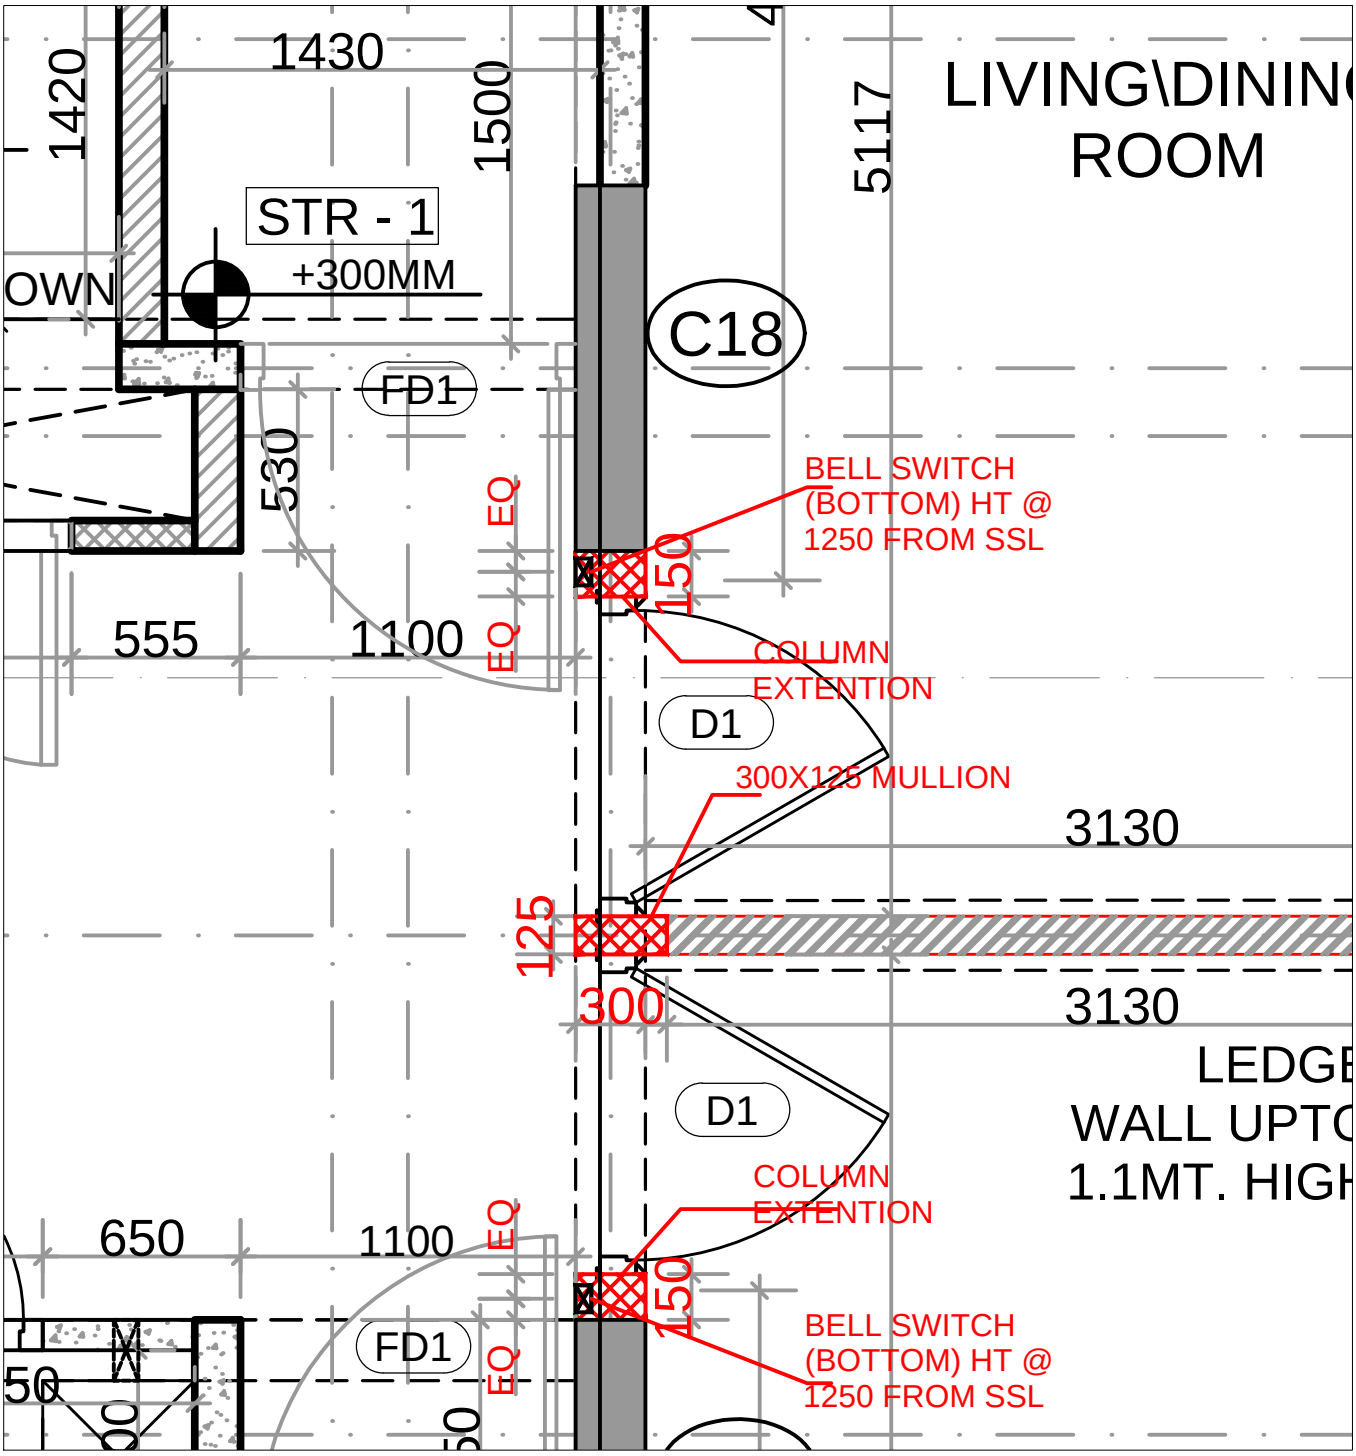


A2 TYPE ENTRANCE DOOR EXTENTIONS IN THE COLUMN & MULLION ADDITION AS PER SITE DISCUSSION.

A2 NC TYPICAL FLOOR