

SCHOOL COMPARISON (04-02-2016)

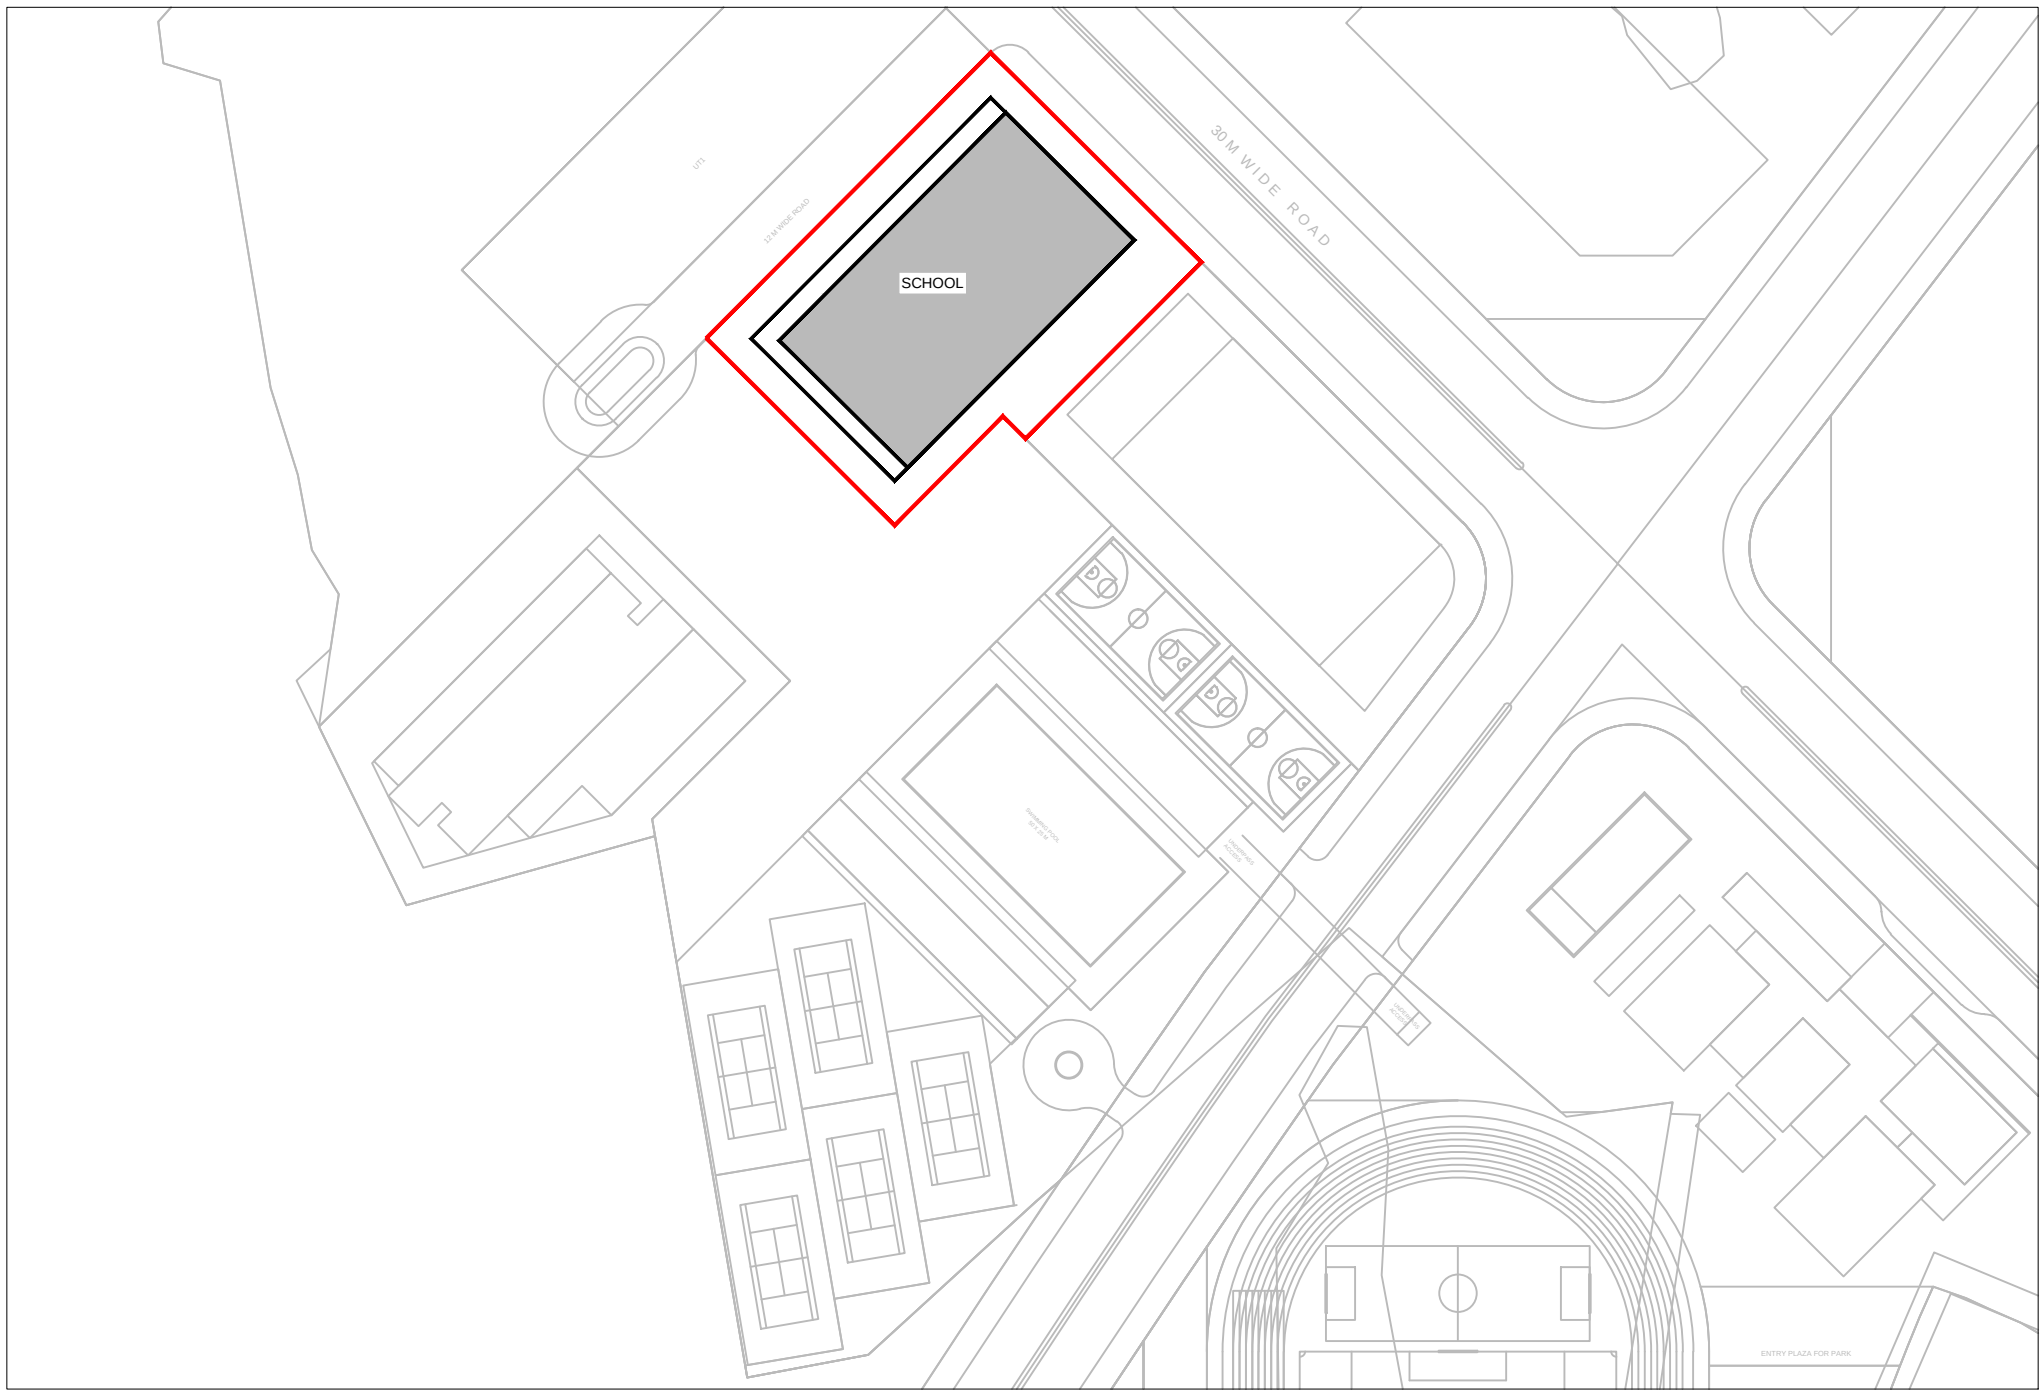


PALAVA 2 - SECTOR 2- SCHOOL-1

SCHOOL PLOT AREA = 4126 SQM.
PLINTH AREA = 2089 SQM.
BUILT UP AREA = 10852 SQM.
NO.OF STUDENTS = 2550
BUILT UP AREA PER STUDENT = 4.26 SQM.
% OF CIRCULATION = 18.79%

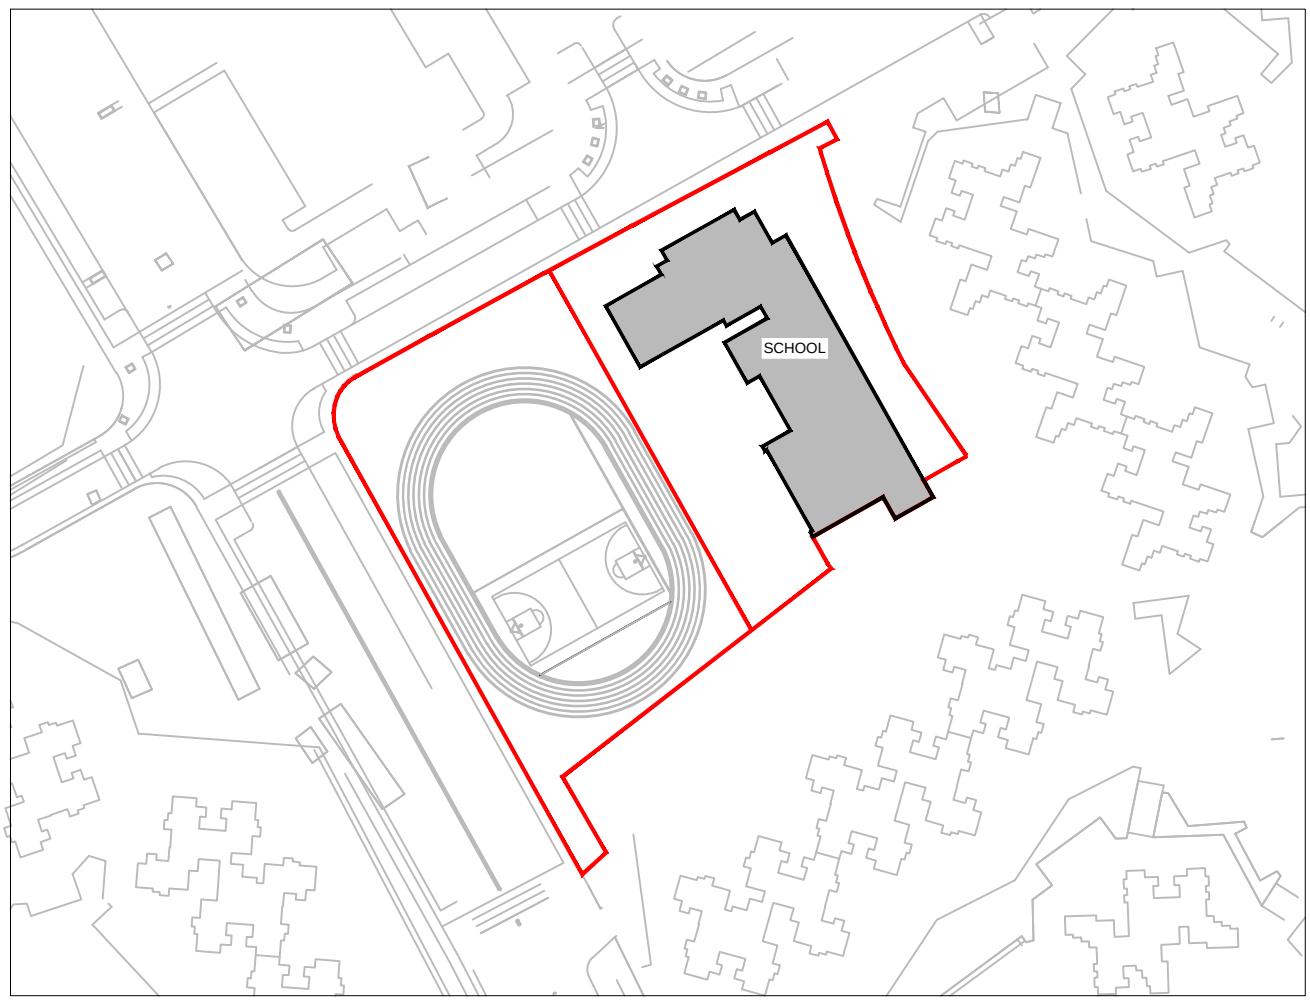

PAWAR PUBLIC SCHOOL

SCHOOL PLOT AREA = 7991 SQM. (with track)
SCHOOL PLOT AREA = 3760 SQM. (without track)
PLINTH AREA = 1470 SQM.
BUILT UP AREA = 9015 SQM.
NO.OF STUDENTS = 2500
BUILT UP AREA PER STUDENT = 3.61 SQM.
% OF CIRCULATION = 19.12%

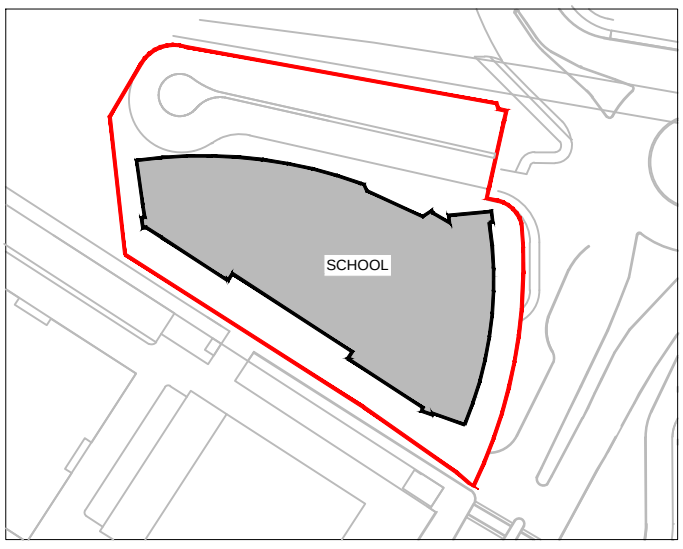

LODHA WORLD SCHOOL

SCHOOL PLOT AREA = 4222 SQM.
PLINTH AREA = 1895 SQM.
BUILT UP AREA = 11530 SQM.
NO.OF STUDENTS = 2800
BUILT UP AREA PER STUDENT = 4.12 SQM.
% OF CIRCULATION = 28.05%