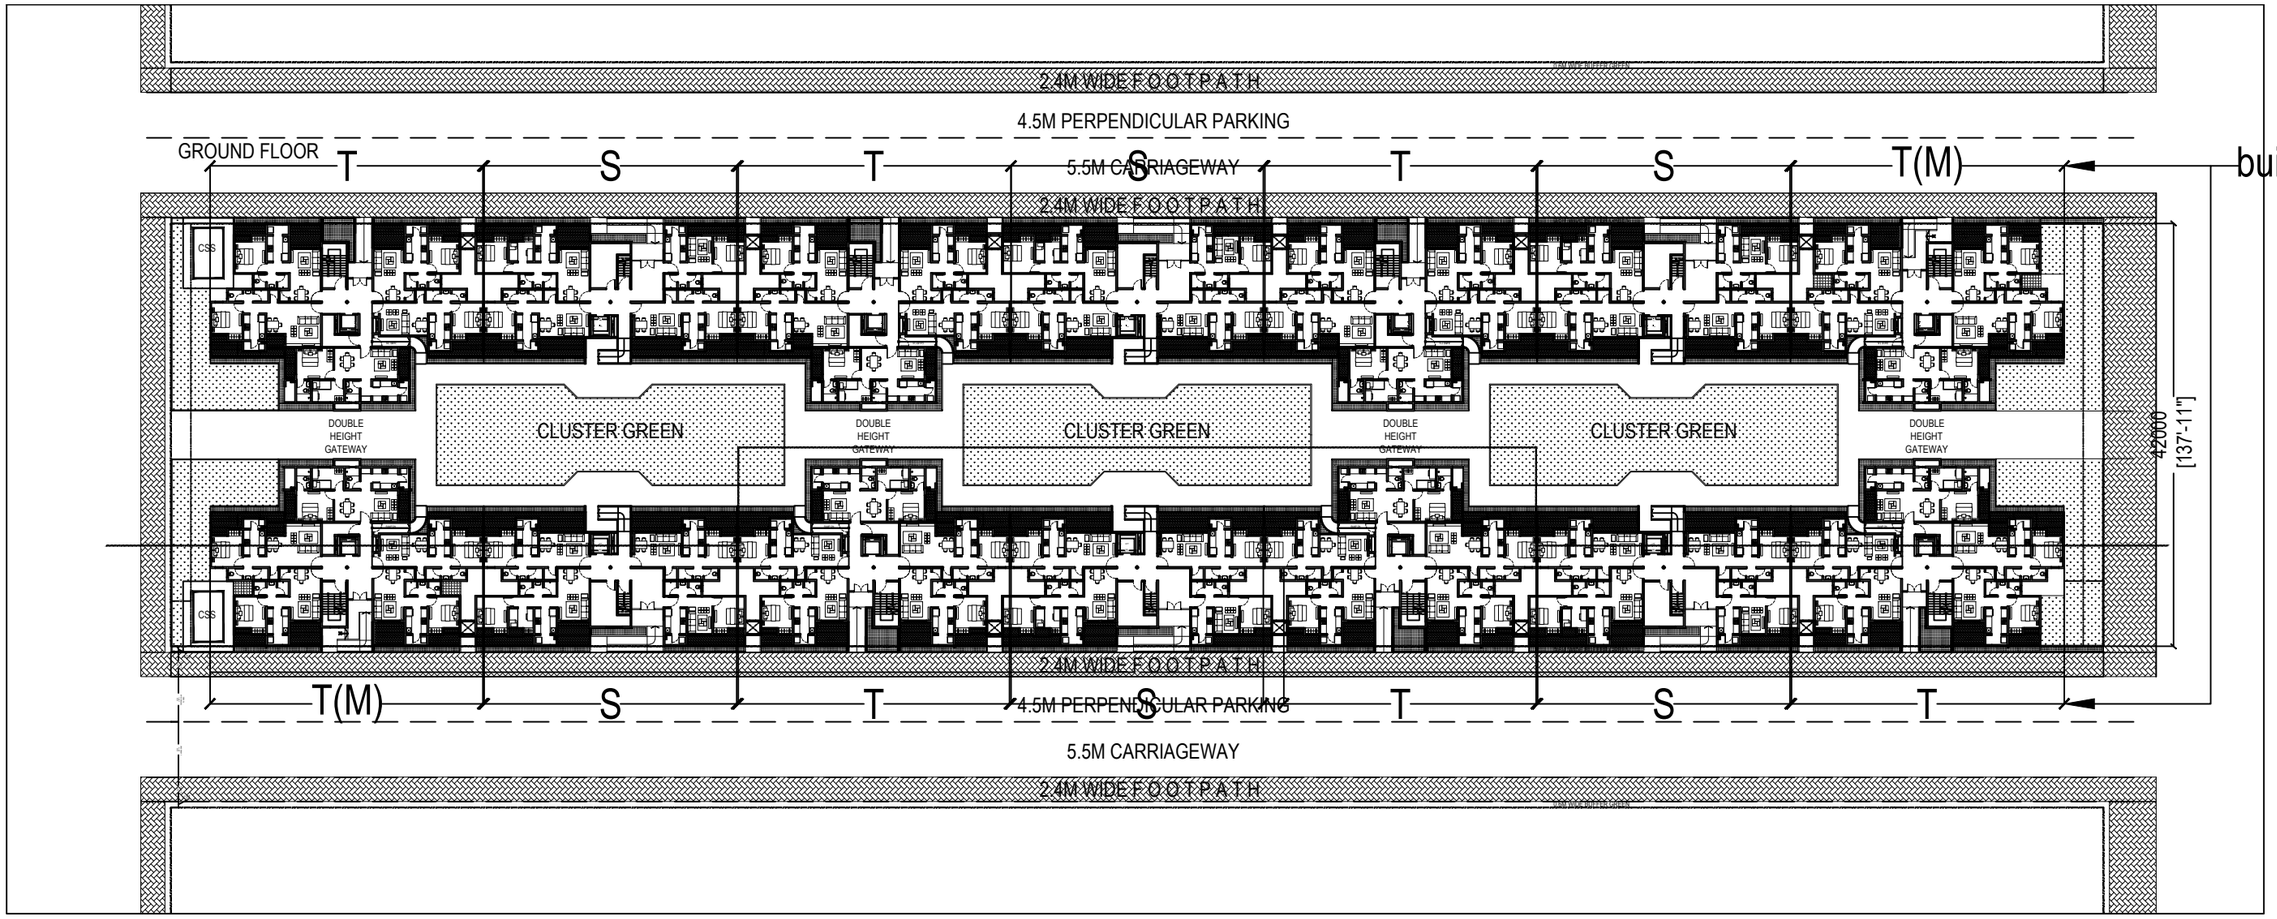

2.4M WIDE FOOTPATH
4.5M PERPENDICULAR PARKING
GROUND FLOOR
T
S
T
S
T
S
T(M)
building type
5.5M CARRIAGEWAY
2.4M WIDE FOOTPATH
CSS
DOUBLE HEIGHT GATEWAY
CLUSTER GREEN
CLUSTER GREEN
CLUSTER GREEN
42000
[137'-11"]
T(M)
S
T
S
T
S
T
4.5M PERPENDICULAR PARKING
5.5M CARRIAGEWAY
2.4M WIDE FOOTPATH