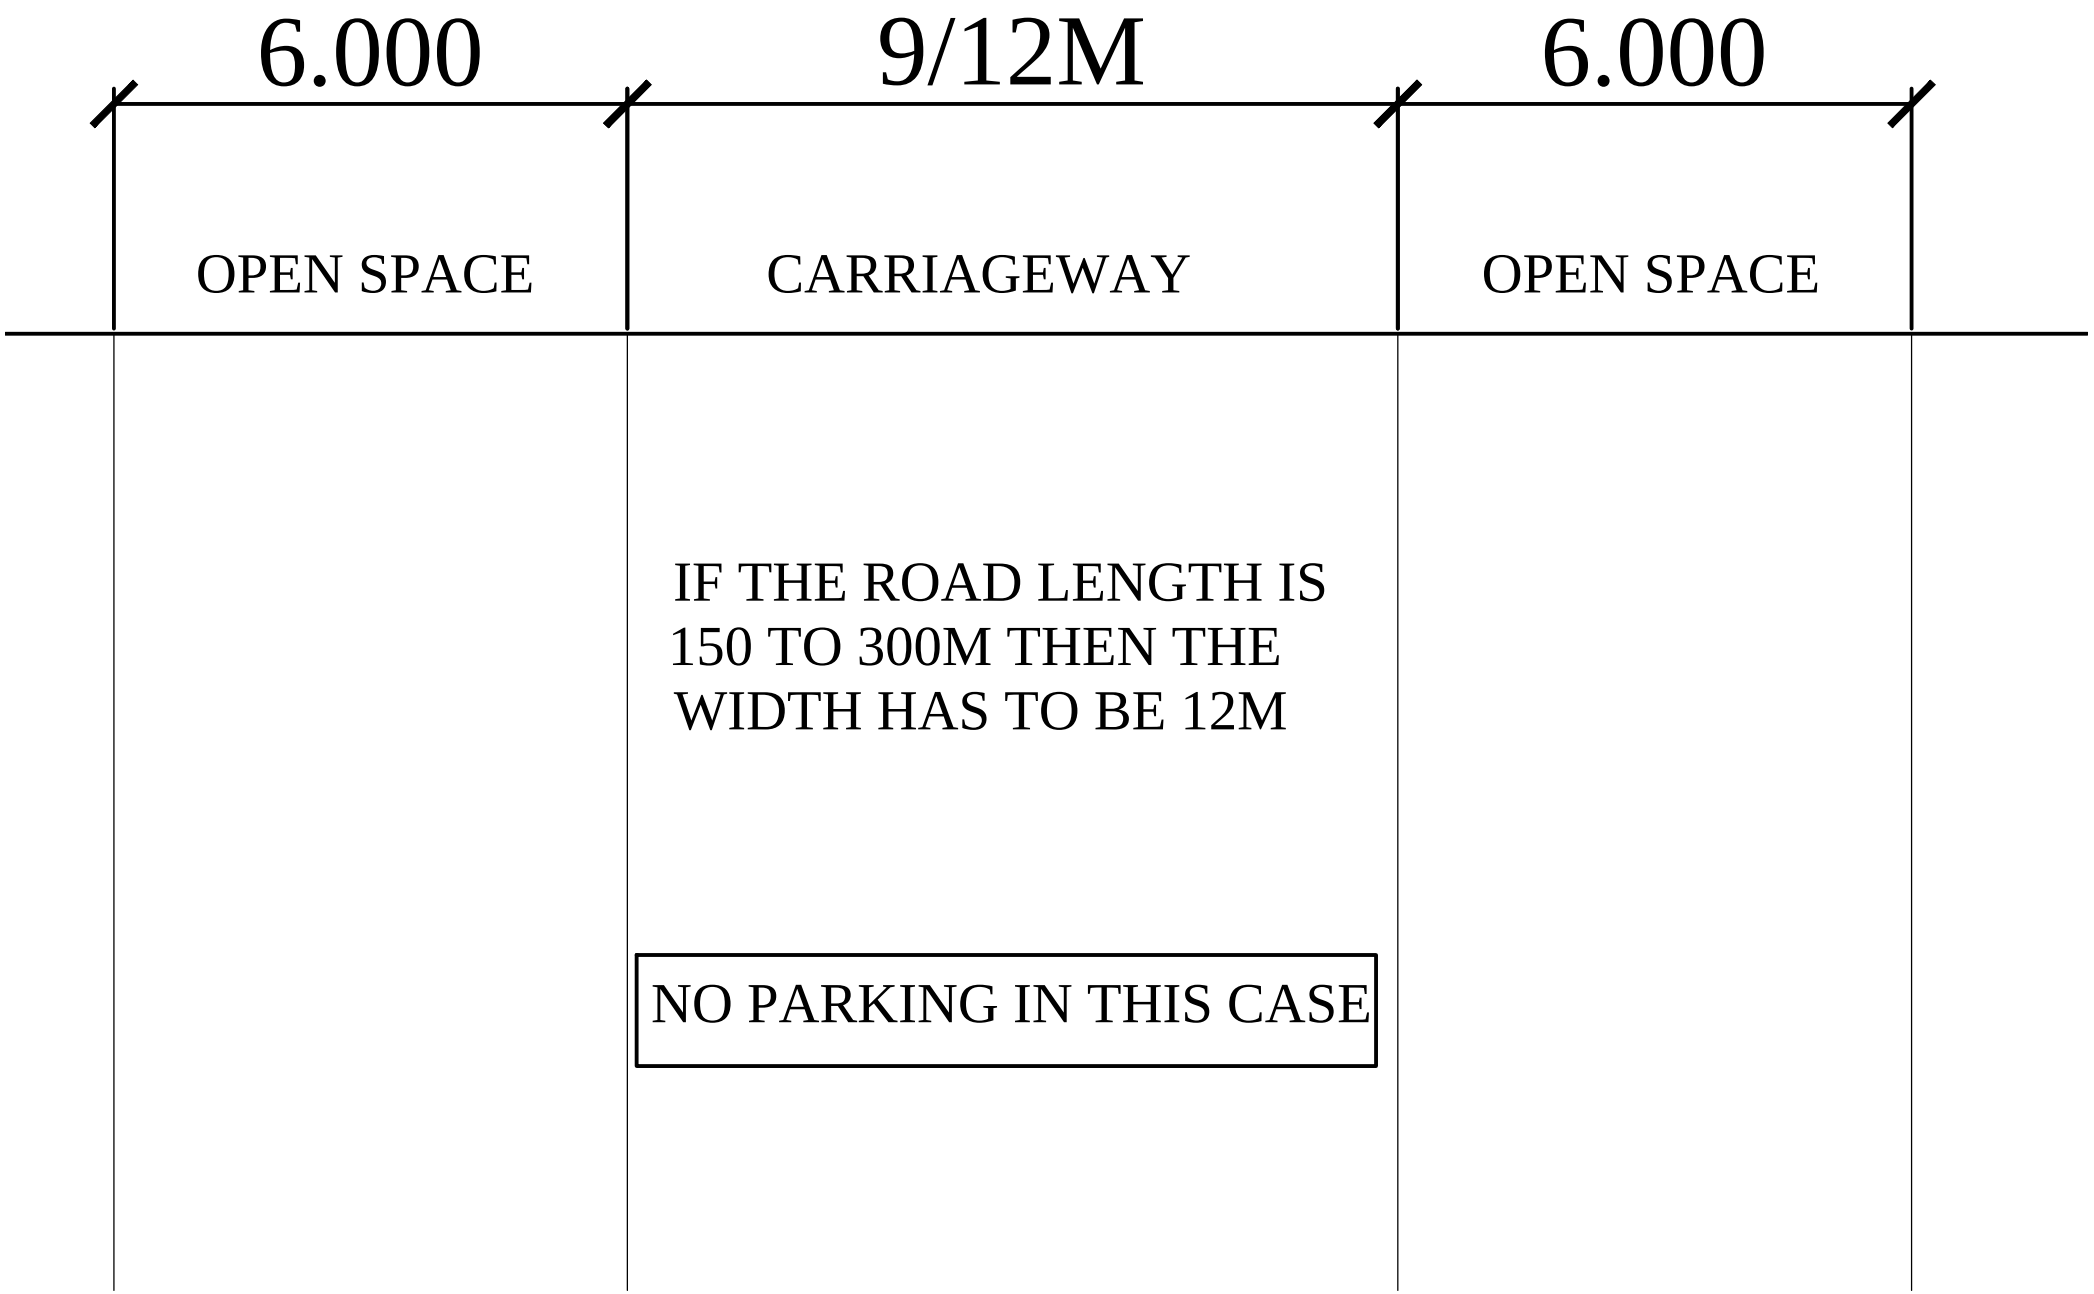

6.000
9/12M
6.000
OPEN SPACE
CARRIAGEWAY
OPEN SPACE
IF THE ROAD LENGTH IS
150 TO 300M THEN THE
WIDTH HAS TO BE 12M
NO PARKING IN THIS CASE