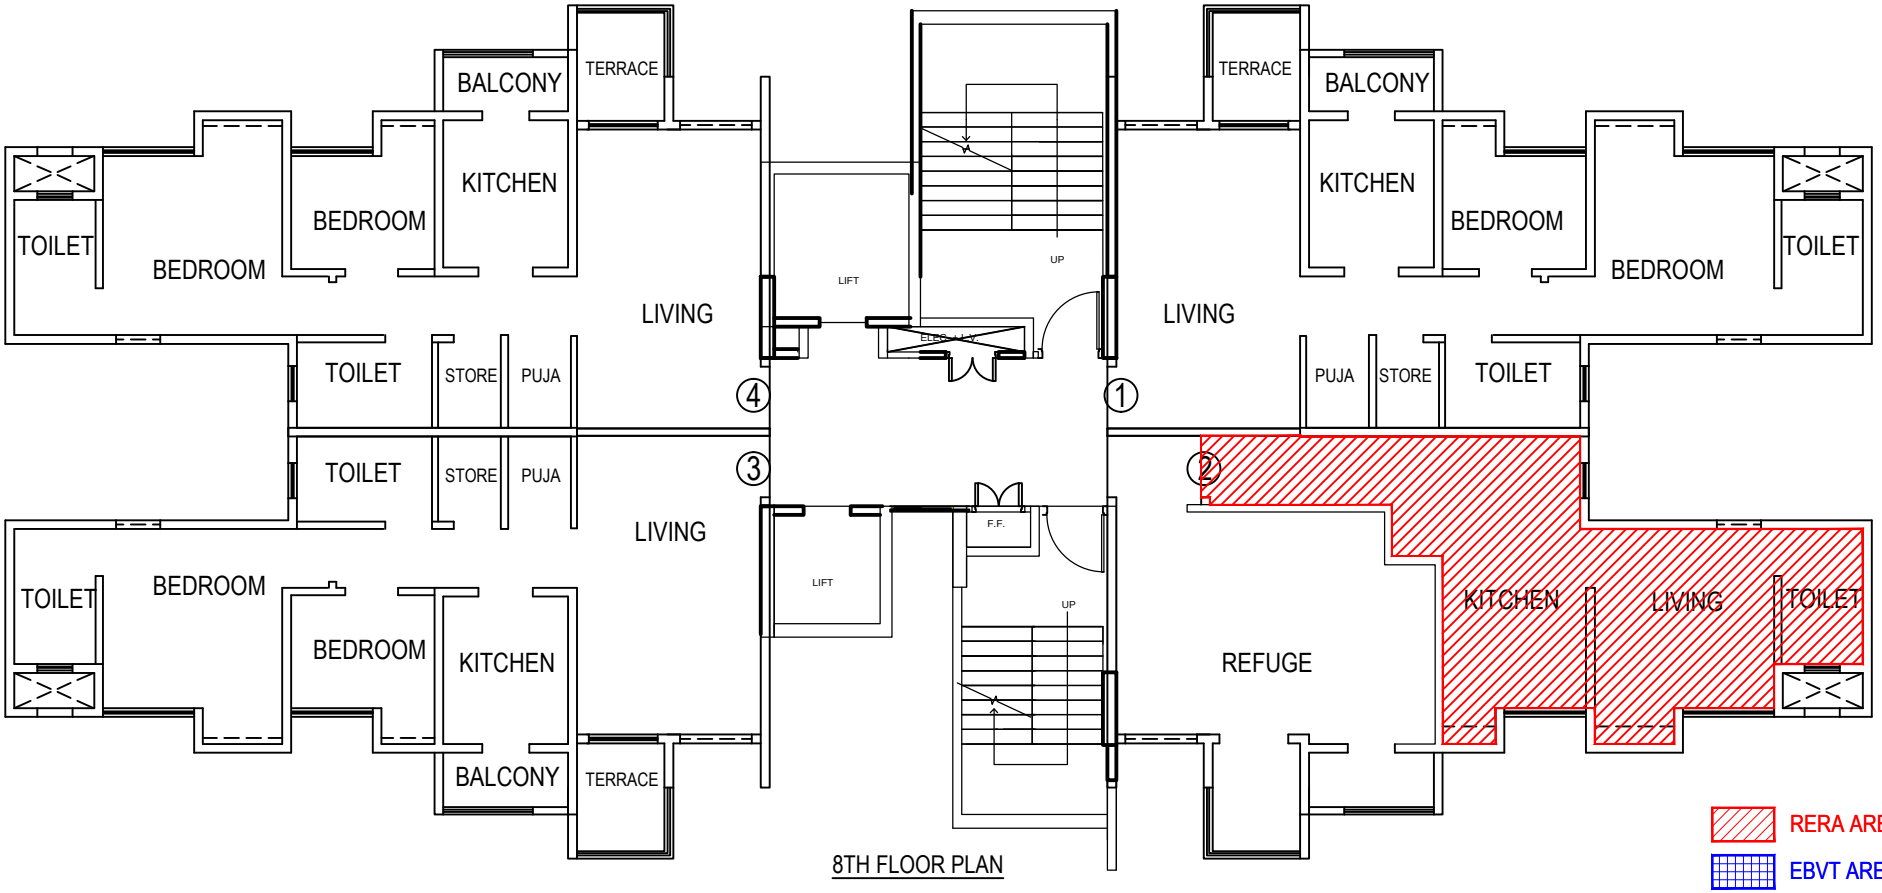


8TH FLOOR PLAN

PALAVA, DOMBIVALI	CASA PASEO	WING: E	FLOOR _____	FLAT NO. _____

NOTE:PLAN NOT TO THE SCALE

LODHA
BUILDING A BETTER LIFE

DEVELOPERS

Palava Dwellers Private Limited
412, Floor- 4, 17G Vardhaman Chamber,
Cawasji Patel Road, Horniman Circle,
Fort, Mumbai-400001

NORTH

ARCHITECT

KAPADIA ASSOCIATES PVT. LTD
ARCHITECTURE. URBAN DESIGN
OFF. AMBEDKAR ROAD, PAREL EAST, MUMBAI 400 012.
TEL: 91-22-56602838/39 FAX: 91-22-56602844
email: kapl@hathway.com