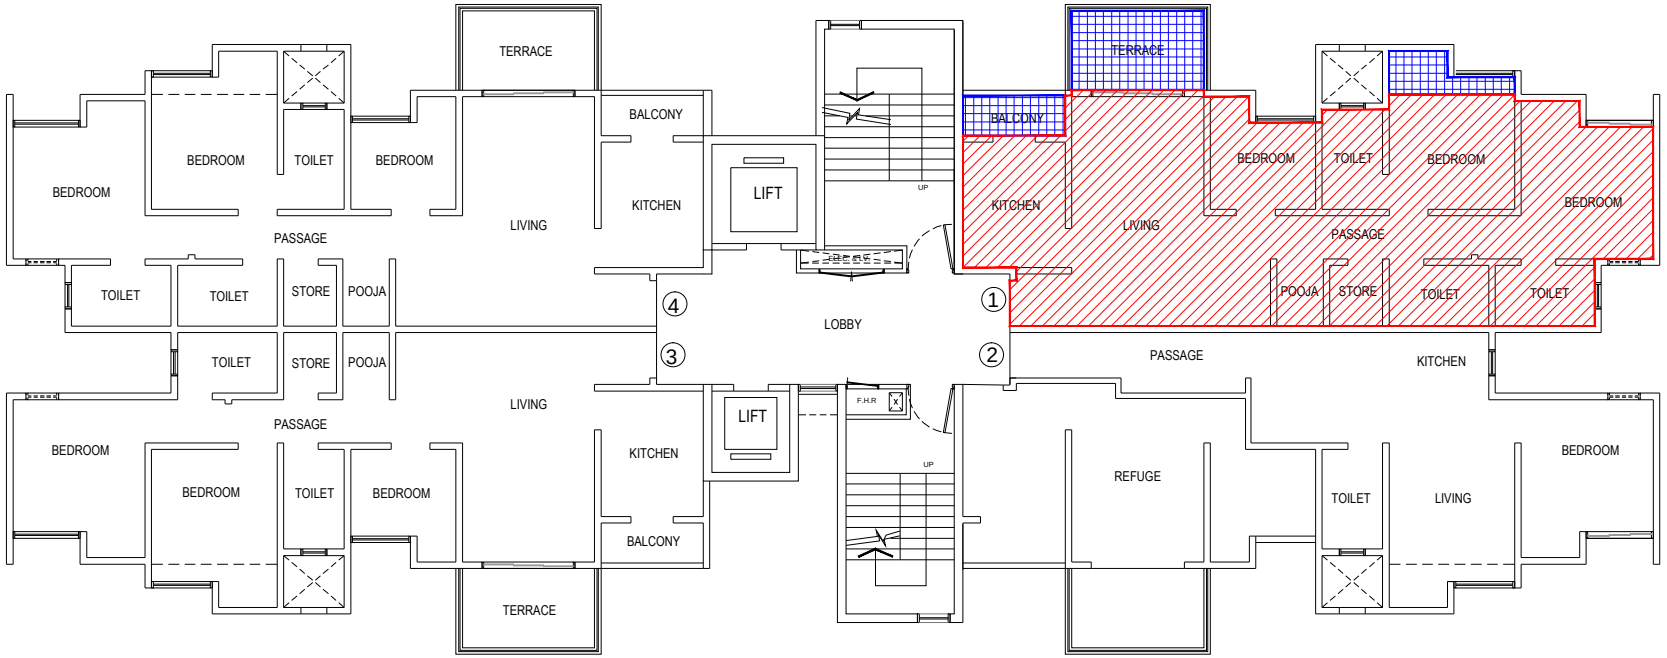



8th FLOOR PLAN

RERA AREA

EBVT AREA

| PALAVA, DOMBIVALI | CASA UNO | WING: M | FLOOR _____ | FLAT NO. _____ |
|---|---|---|---|---|

**NOTE:PLAN NOT TO THE SCALE**

LODHA

BUILDING A BETTER LIFE

**DEVELOPERS**

**Palava Dwellers Private Limited**
412, Floor- 4, 17G Vardhaman Chamber,
Cawasji Patel Road, Horniman Circle,
Fort, Mumbai-400001

NORTH

ARCHITECT

KAPADIA ASSOCIATES PVT. LTD
ARCHITECTURE. URBAN DESIGN
OFF. AMBEDKAR ROAD, PAREL EAST, MUMBAI 400 012.
TEL: 91-22-56602838/39 FAX: 91-22-56602844
email: kapl@hathway.com