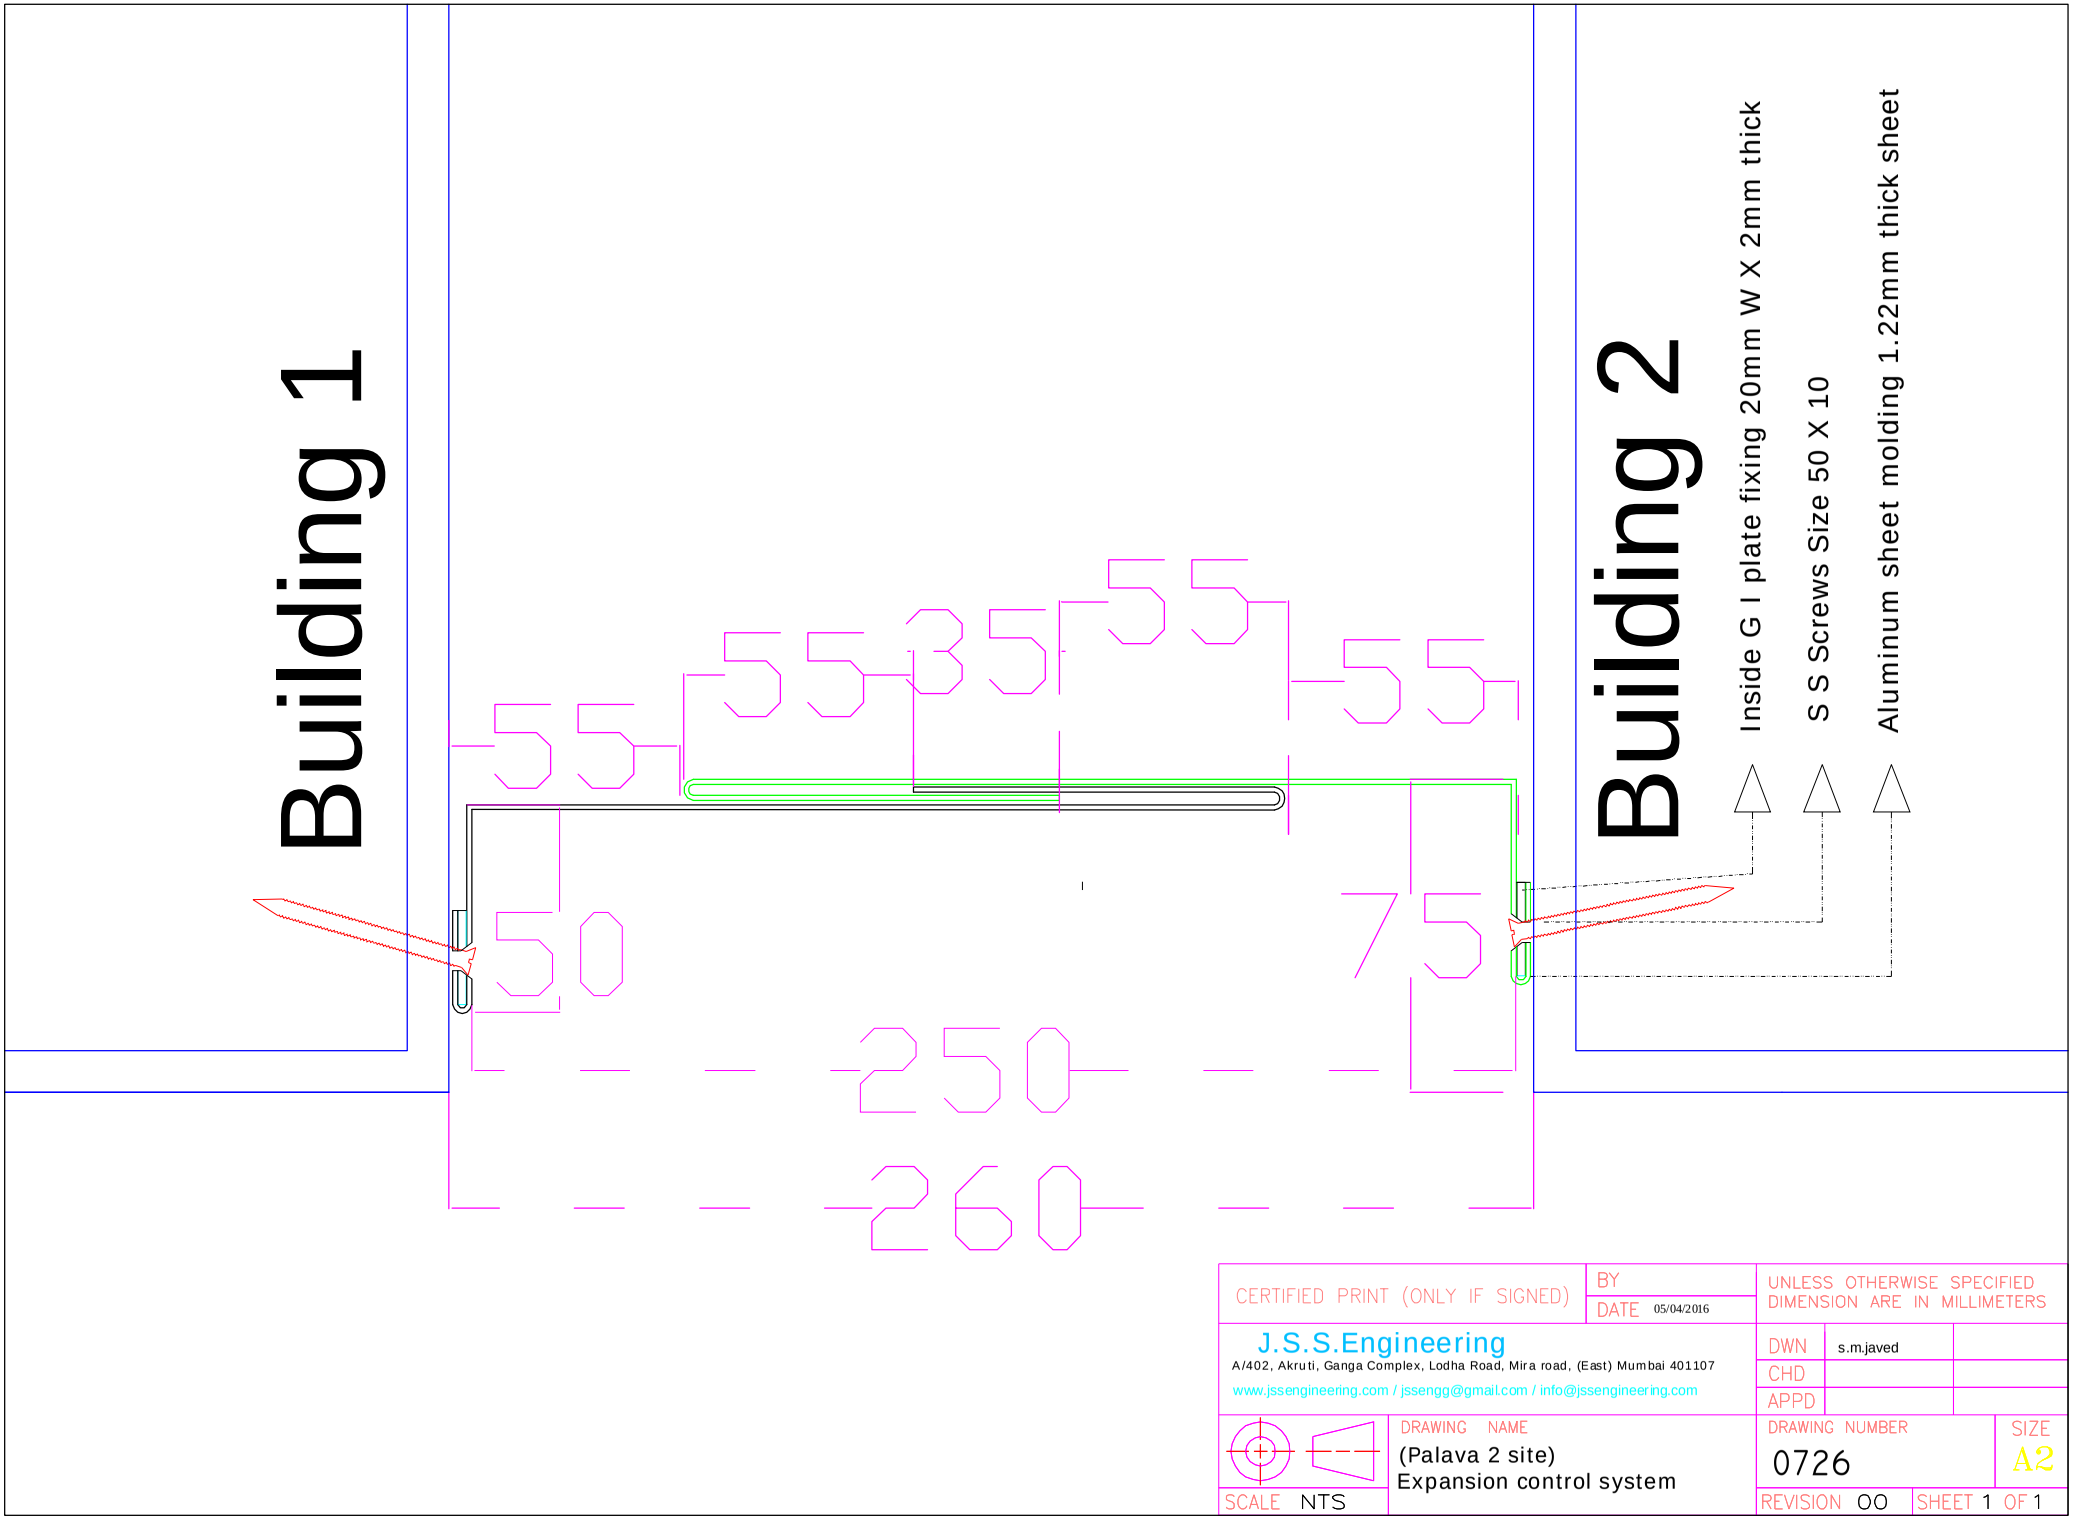


CERTIFIED PRINT (ONLY IF SIGNED)	BY DATE 05/04/2016	UNLESS OTHERWISE SPECIFIED DIMENSION ARE IN MILLIMETERS
J.S.S.Engineering A/402, Akruti, Ganga Complex, Lodha Road, Mira road, (East) Mumbai 401107 www.jssengineering.com / jssengg@gmail.com / info@jssengineering.com	DWN s.m.javed CHD APPD	
SCALE NTS	DRAWING NAME (Palava 2 site) Expansion control system	DRAWING NUMBER 0726 SIZE A2 REVISION 00 SHEET 1 OF 1